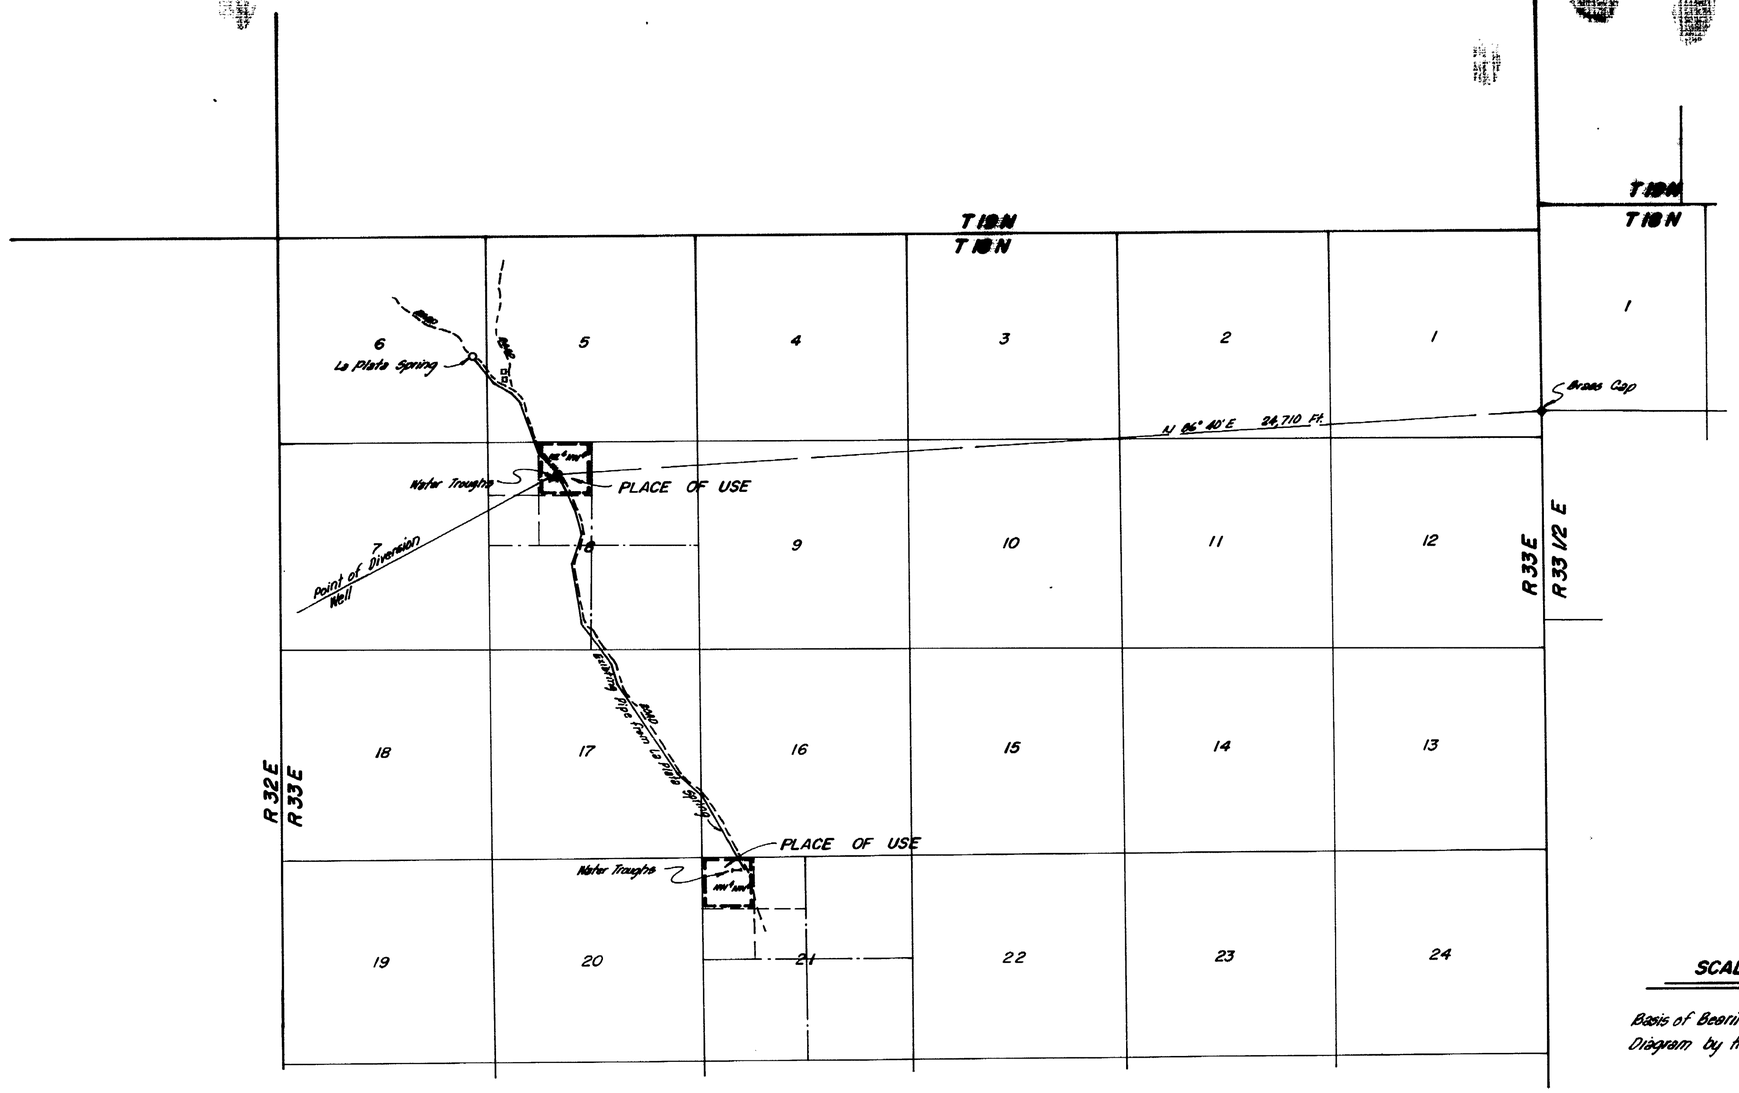

SCALE 1" = 2000'

Basis of Bearings: Calculated from Nevada Protraction Diagram by the Bureau of Land Management.

STATE OF NEVADA
COUNTY OF WASHOE SS

I, E.P. Osgood, Jr. being first duly sworn, depose and say that this map, consisting of 1 sheet, has been correctly drawn to the designated scale from field notes of a survey made by me, or under my supervision, on November 12, 1979; that it truly and correctly represents the proposed location and extent of the works used to divert water from underground sources in Churchill County, by Ira H. & Nina K. Kent for Stockwatering purposes. That the proposed point of diversion, the approximate location and size of the diverting channel or other conduit, the place and manner of use, and the location and names of all other works or streams, which are crossed by, or connected with the said works, are fully and correctly designated thereon.

E.P. Osgood, Jr.
E.P. Osgood, Jr.
State Water Right Surveyor No. 294

Subscribed and sworn to before me this 13th day of November, 1979.
Notary Public in and for Washoe County, Nevada.

MARVIN HAMRICK
Notary Public - State of Nevada
Washoe County
My Commission expires May 8, 1981

Marvin Hamrick
Notary Public

FILED
DEC 3 1979
STATE ENGINEER'S OFFICE

STATE ENGINEER
1979 DEC 3 AM 11 11

CERTIFICATE NO. 10717 ISSUED 5/6/83

0 2000 4000 6000 8000 10,000

39863

MAP TO ACCOMPANY
APPLICATION TO APPROPRIATE WATER FOR STOCKWATERING USE
BY
IRA H. & NINA K. KENT
CHURCHILL CO. — NEVADA

E.P. OSGOOD, JR. — STATE WATER RIGHT SUR. 294
NOVEMBER 1979 SHEET 1 OF 1

39863