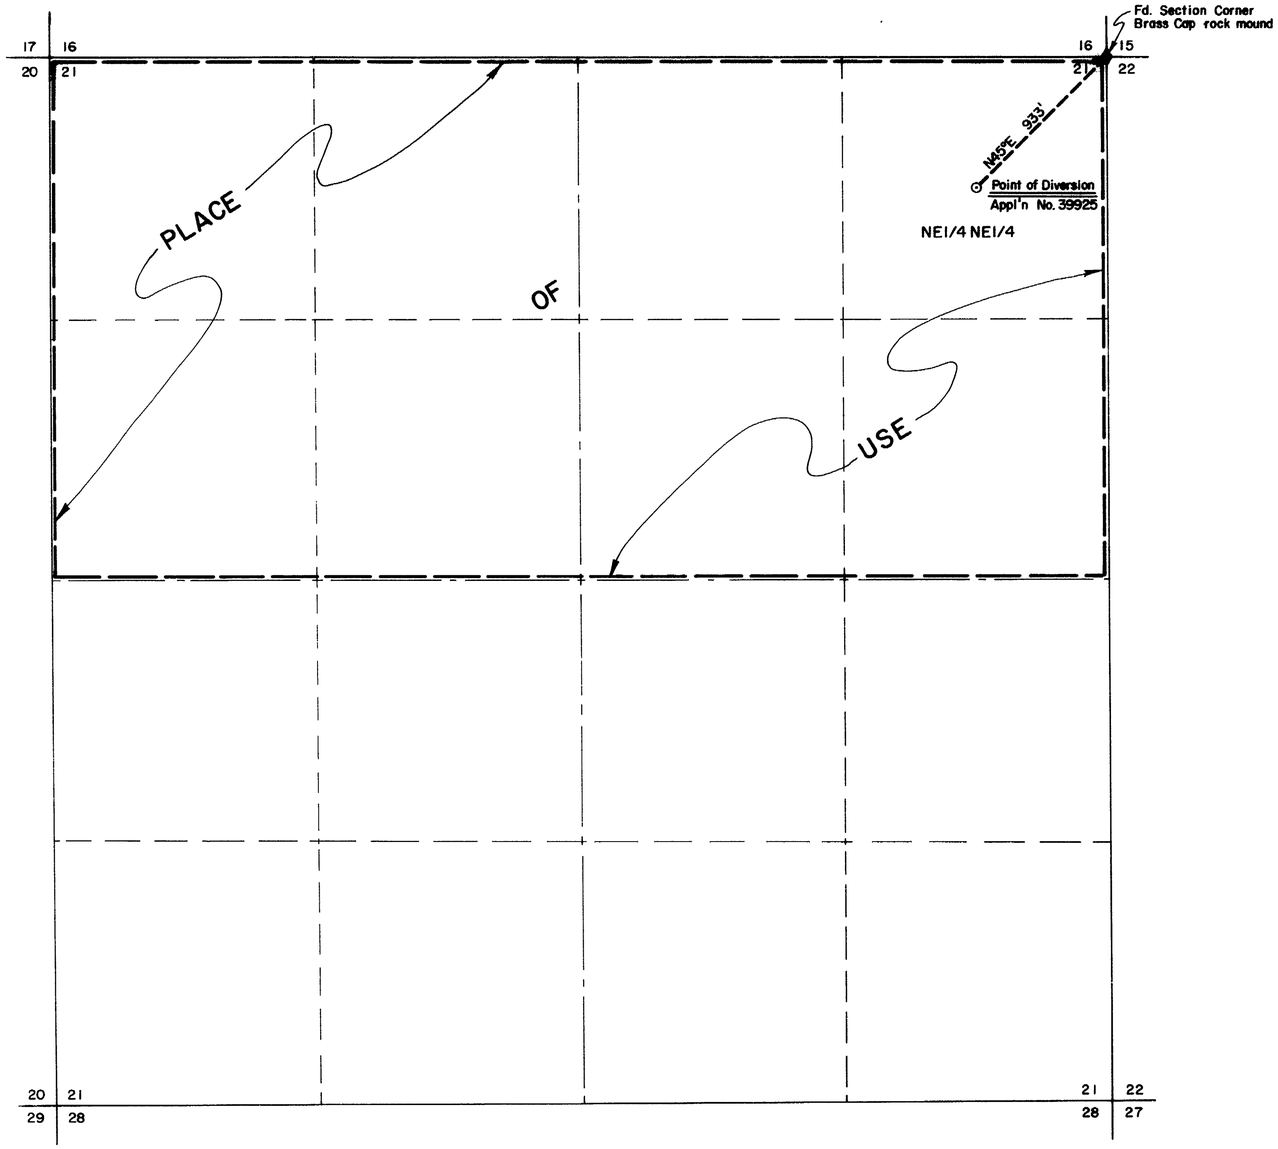

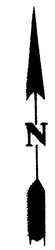

T.27N.,R.62E.,M.D.M.

STATE OF NEVADA }
COUNTY OF ELKO } ss.

I, William A. Nisbet, being first duly sworn, depose and say that this map, consisting of one sheet, has been correctly drawn to the designated scale from field notes of a survey, made under my supervision and direction, on the 23rd day of June, 1980; that it truly and correctly represents the proposed location and extent of the works used to divert water from an UNDERGROUND SOURCE in ELKO COUNTY by NINA G. WEINER for IRRIGATION AND DOMESTIC PURPOSES. That the proposed points of diversion, the approximate location and size of the diverting channel, all reservoirs or basins, the location and names of all other works which will cross or connect with the proposed works, and the boundary of all lands, showing by 40-acre subdivisions the areas proposed to be irrigated, are fully and correctly designated thereon.

William A. Nisbet
STATE WATER RIGHT SURVEYOR NO. 3805

REGISTERED LAND SURVEYOR - STATE OF NEVADA
WILLIAM A NISBET
3805

Subscribed and sworn to before me this 1st day of July, 1980.
Notary Public in and for Elko County, Nevada.

Leora Bernadot

LEORA BERNADOT
Notary Public - State of Nevada
Elko County, Nevada
Commission expires May 2, 1982

BASIS OF BEARINGS: Magnetic North Declination 16°E

0 400 800 1200 1600 2000
SCALE: 1" = 400'

39925

FILED
JUL 3 1980
STATE ENGINEER'S OFFICE

1980 JUL 3 AM 9 35

NO.	BY	DATE	REVISION	CHK'D	APP'D

REVISIONS

DRAWN BY D.P. | APPROVED BY WAN
JOB NO 2574-001 | DATE JUNE 1980

MAP
TO ACCOMPANY APPLICATION TO
APPROPRIATE WATER
FOR IRRIGATION & DOMESTIC PURPOSES
BY NINA G. WEINER
FROM UNDERGROUND SOURCE

CHILTON ENGINEERING
421 COURT STREET ELKO, NEVADA

W80051

39925