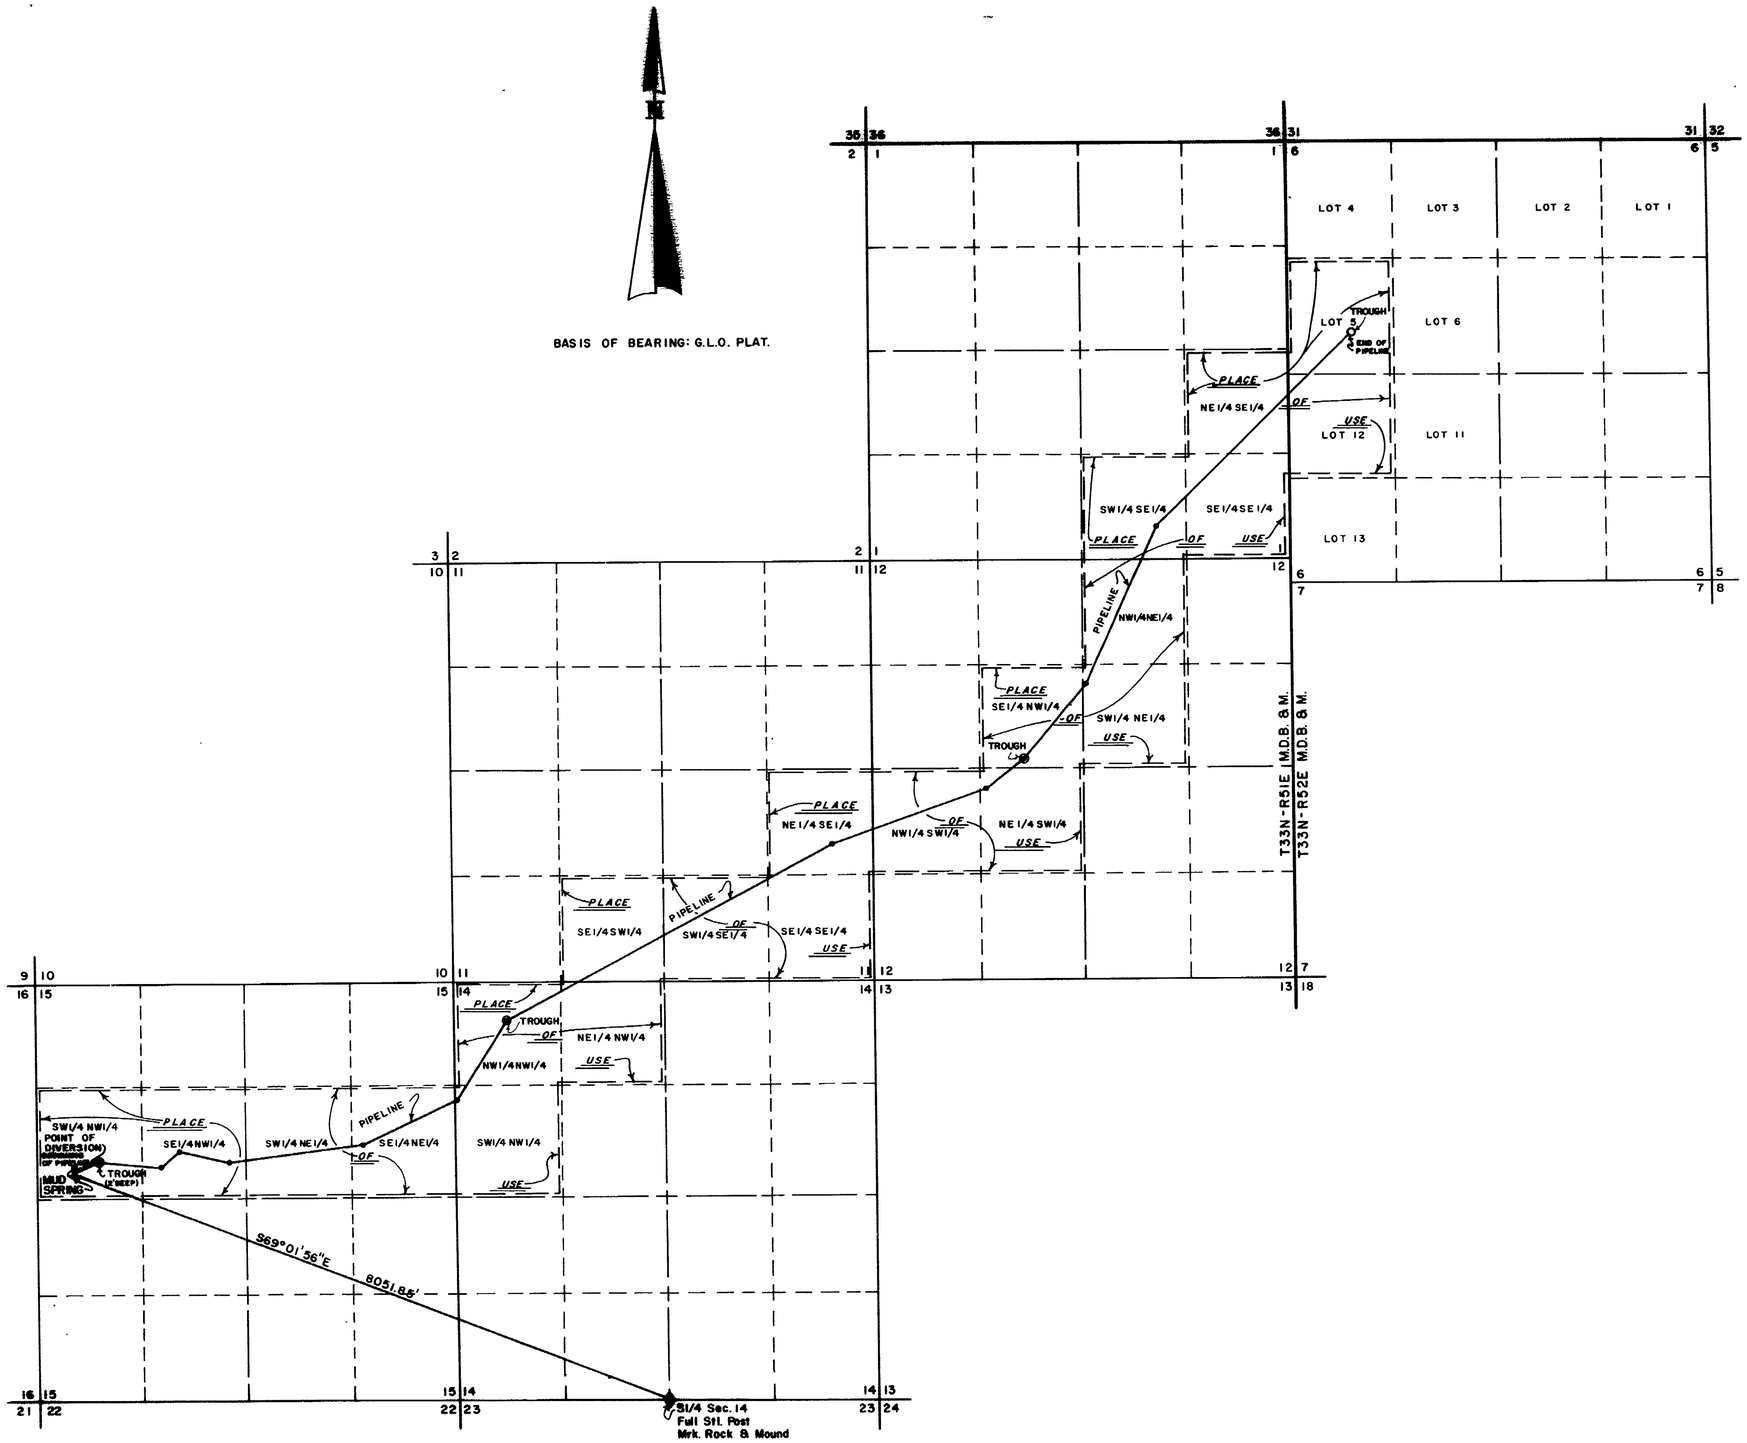

STATE OF NEVADA }
COUNTY OF ELKO } S.S.

I, Alan S. Boyack, being first duly sworn, depose and say that this map, consisting of one sheet, has been correctly drawn to the designated scale from field notes of a survey made under my supervision and direction, between the 5th day of September and the 6th day of September, 1979; that it truly and correctly represents the proposed location and extent of the works used to divert water from Mud Spring in Eureka County, by Lee & Betty Taylor & Melvin R. & Rachel S. Jones for stockwater purposes. That the proposed point of diversion, the approximate location and size of the diverting channel, all reservoirs or basins, the location and names of all other works which will cross or connect with the proposed works, and the boundary of all lands, showing by 40-acre subdivision, are fully and correctly designated thereon.

Alan S. Boyack
State Water Right Surveyor No. 358

Subscribed and Sworn to before me this 7th day of Dec., 1979.

Linda L. Reynolds
Notary Public in and for Elko County, Nevada

LINDA L. REYNOLDS
Notary Public State of Nevada
Elko County Nevada
My Commission Expires May 5, 1980

SCALE: 1" = 1000'

0 500 1000 2000 3000 4000 5000

FILED
DEC 10 1979
STATE ENGINEER'S OFFICE

OFFICE
STATE ENGINEER
1979 DEC 10 PM 2 17

MAP

TO ACCOMPANY APPLICATION TO APPROPRIATE WATER FOR

STOCKWATER

BY

LEE & BETTY TAYLOR &
MELVIN R. & RACHEL S. JONES

FROM A SPRING

BOYACK SURVEYING ELKO, NEVADA W-79161

39933