Applications Nos 4001. 4156. 4157
OF
G. H. McCormick and associates
to waters of Pole Creek and Springs
in Section 35. T34N-R34E.
Central Mining Dist
Humboldt County
Nevada.

Scale 1" = 1000 ft

Surveyed by
R.E. Tilden.
Civ-Engr

July 13-1917.

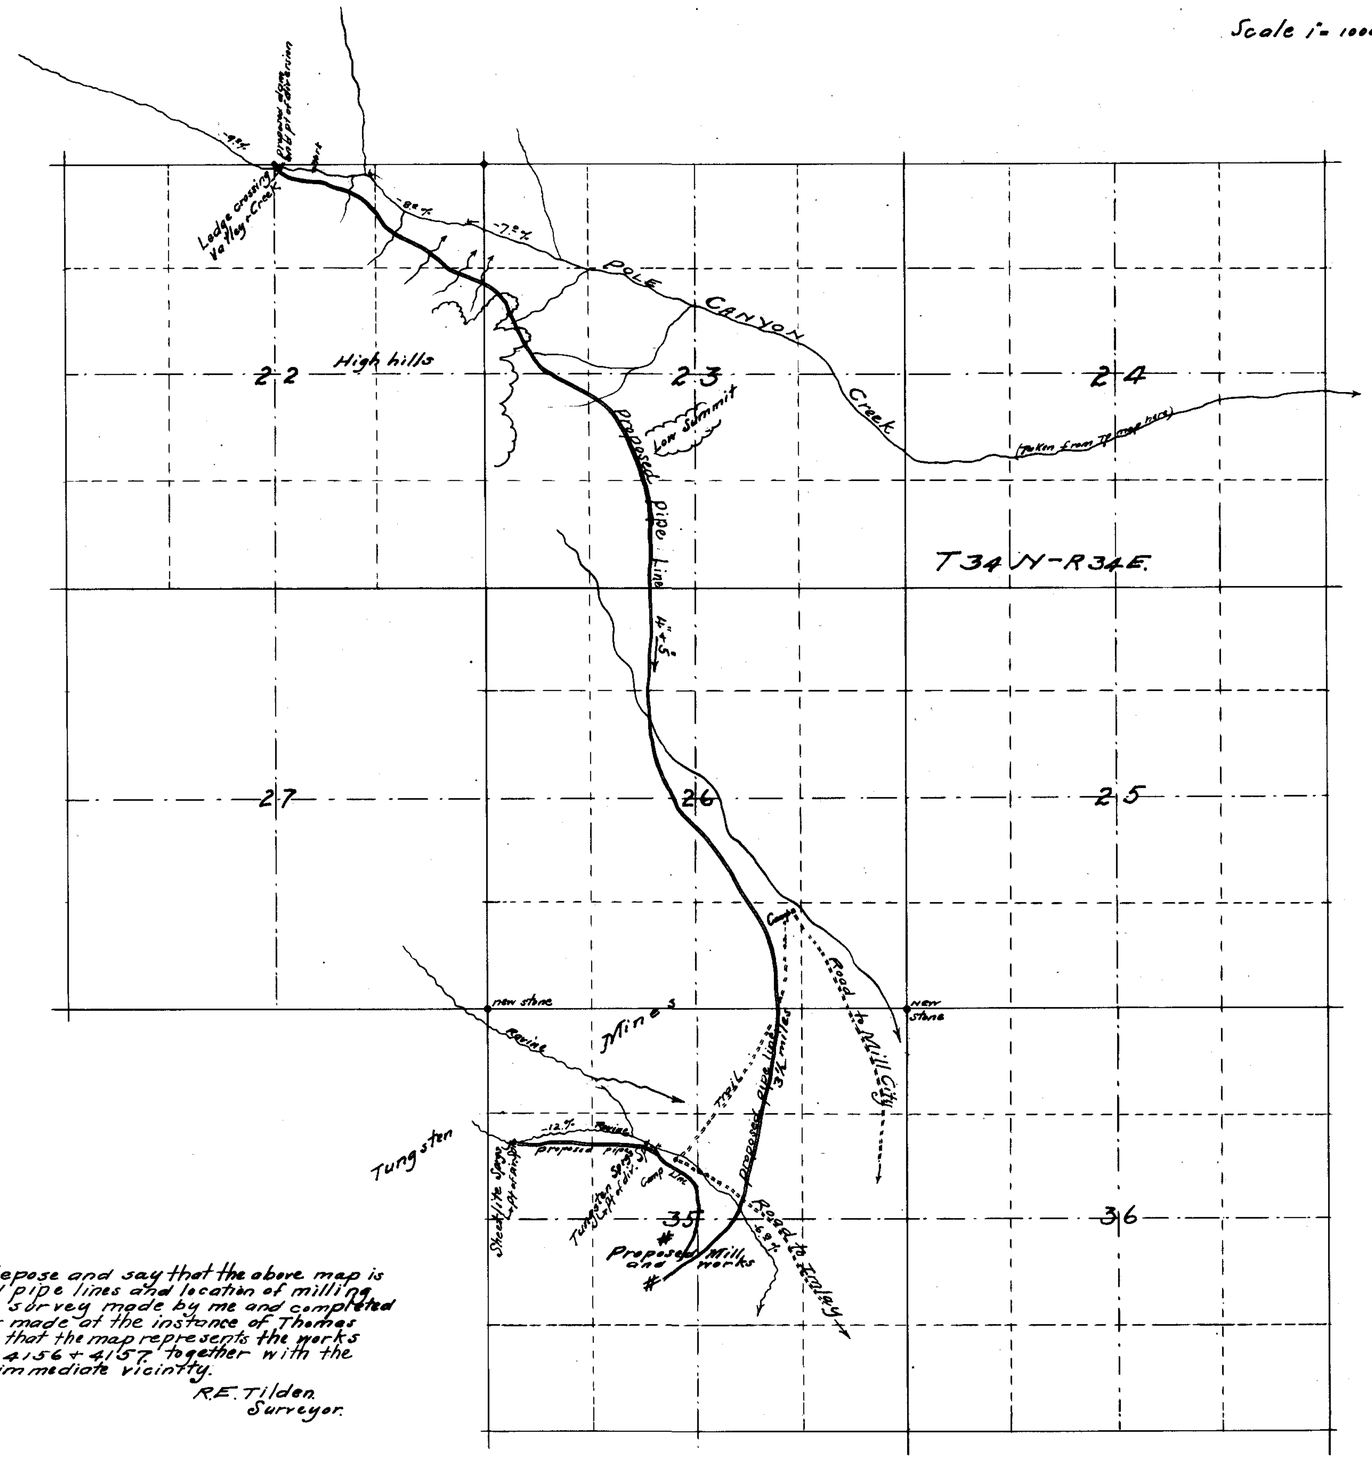

State of Nevada
County of Humboldt } ss

I-R.E. Tilden, being first duly sworn, depose and say that the above map is a true and accurate plat of the proposed pipe lines and location of milling works, as taken from the field notes of a survey made by me and completed on July-10th 1917; that such survey was made at the instance of Thomas Sutton for G.H. McCormick and associates; that the map represents the works described in Applications Nos 4001. 4156 + 4157 together with the location of streams and ditches in the immediate vicinity.

R.E. Tilden.
Surveyor.

Subscribed and sworn to before me
this 12th day of July. 1917.

C.D. Mackay.
Notary Public in and
for Humboldt County, Nevada.

FILED
JUL 16 1917
STATE ENGINEER'S OFFICE

old original corners, stones, old
Appear to be new corners as tab

4001-4156-4157.