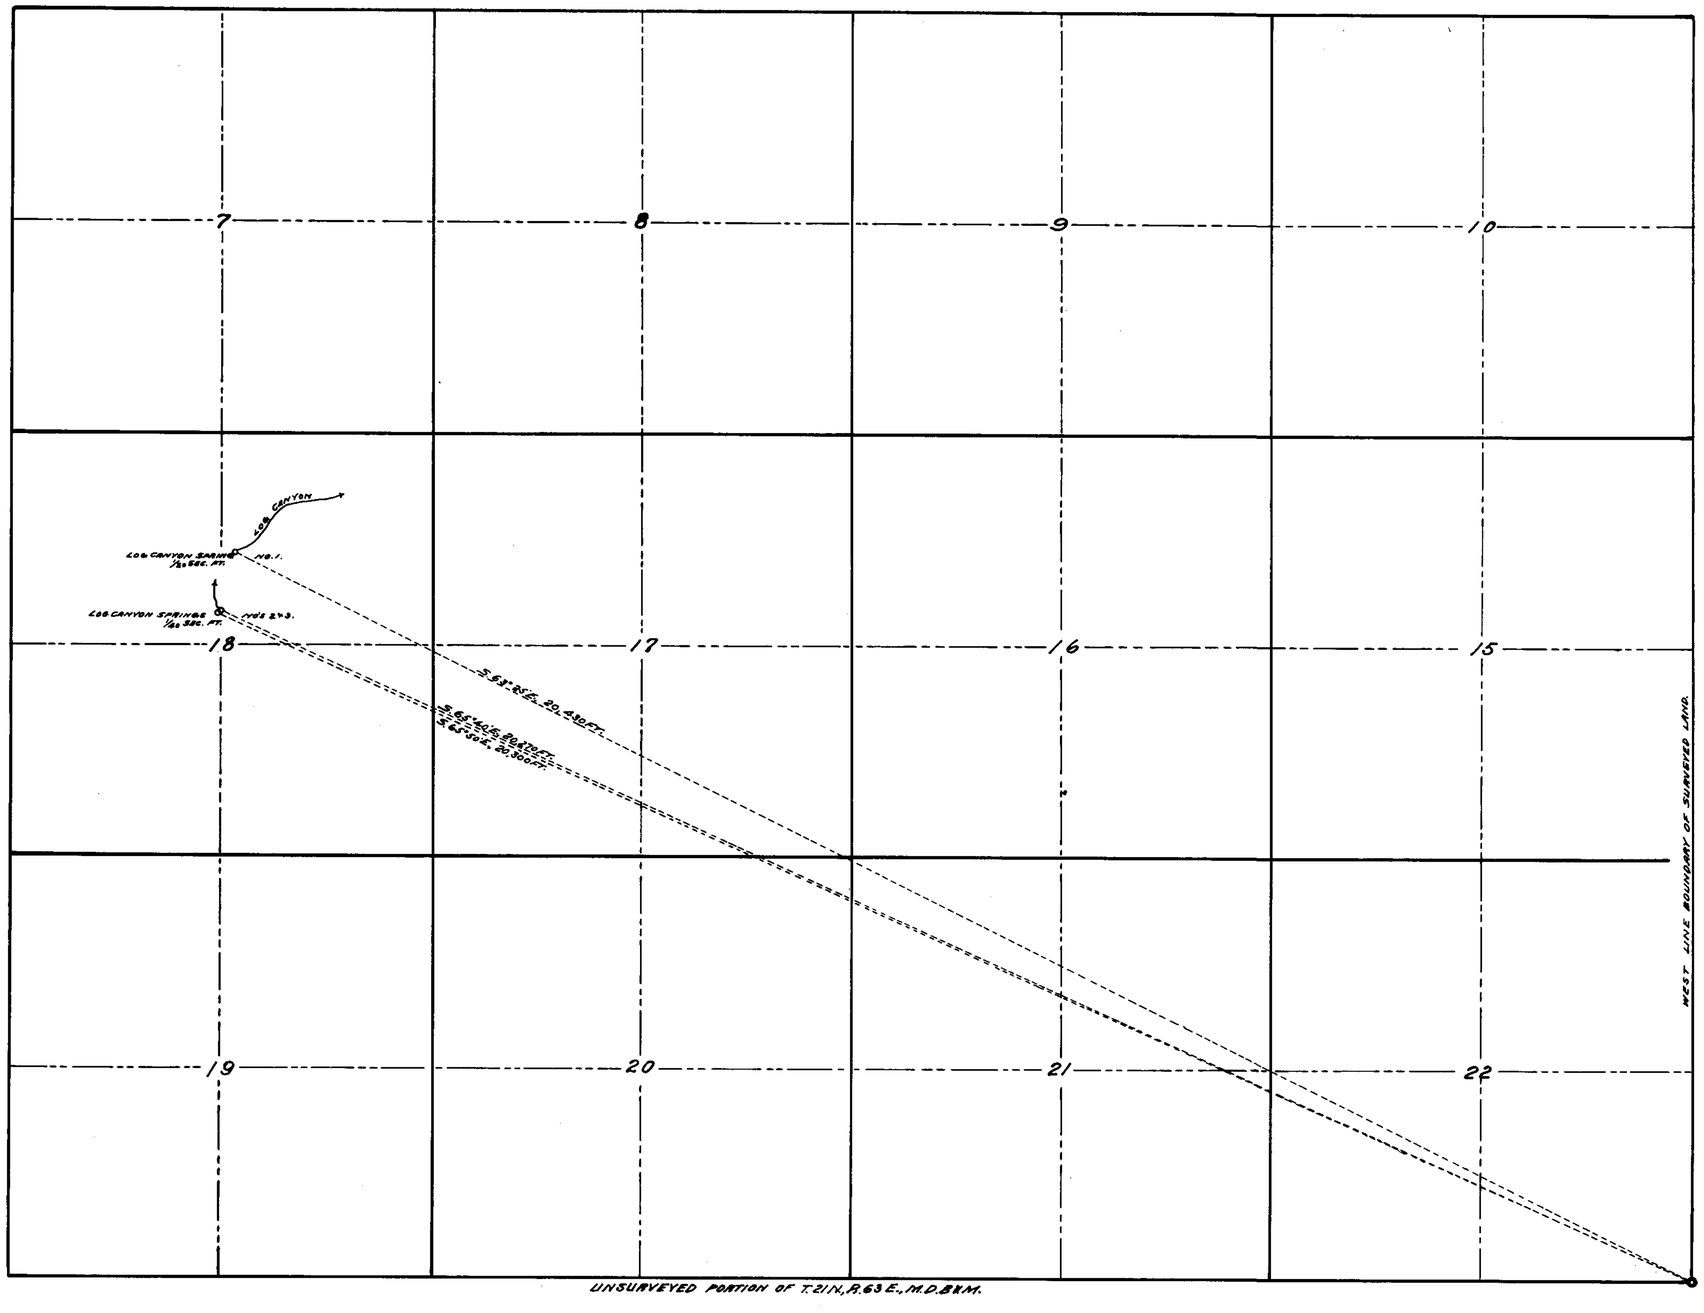

STATE OF NEVADA } S.S.
COUNTY OF WHITE PINE

F. W. MILLARD, BEING FIRST DULY SWORN, DEPOSES AND SAYS THAT THE ABOVE MAP IS A TRUE AND ACCURATE PLAT SHOWING THE LOCATION OF LOG CANYON SPRINGS NO. 1, NO. 2. AND NO. 3, AS TAKEN FROM THE FIELD NOTES OF A SURVEY MADE BY ME COMPLETED ON THE 23RD DAY OF SEPTEMBER, 1915.

THAT THE MAP AND SURVEY WERE MADE AT THE INSTANCE OF W. J. GARDNER, USER OF SAID SPRINGS. F. W. Millard
SURVEYOR.

SUBSCRIBED AND SWORN TO BEFORE ME. THIS 20TH DAY OF OCTOBER 1915.
J. M. Lockhart
NOTARY PUBLIC IN AND FOR WHITE PINE COUNTY, NEVADA.

JUN 19 1935

MAP SHOWING SPRINGS
LOG CANYON NOS 1, 2 & 3
USED FOR STOCK-WATERING PURPOSES BY
W. J. GARDNER
SCALE 1-IN. = 1000 FEET.

4024