Section	Subdivision	Tp.	Range	Cultivated Acres	Description of Culture	Date of first culture
12	W½ N.W¼	19N	66E	80	Pasture	
11	N.E¼	19	66	160	Pasture	
12	N.W¼ S.W¼	19	66	40	Pasture	
12	S.W¼ S.W¼	19	66	40	20 A. Meadow 10 A. Pasture	
11	N.E¼ S.E¼	19	66	40	8 A alfalfa 32 A Pasture	
11	S.E¼ S.E¼	19	66	40	11.50 alfalfa 28.50 Meadow	
11	S.W¼ S.E¼	19	66	40	Pasture Grain - Meadow	
14	N.W¼ N.E¼	19	66	40	Pasture Garden - Grain - Meadow	
Proof to be filed for #4043						
12	W½ N.W¼	19	66	80 A.	Pasture	
11	N.E¼	19	66	160 A.	Pasture	

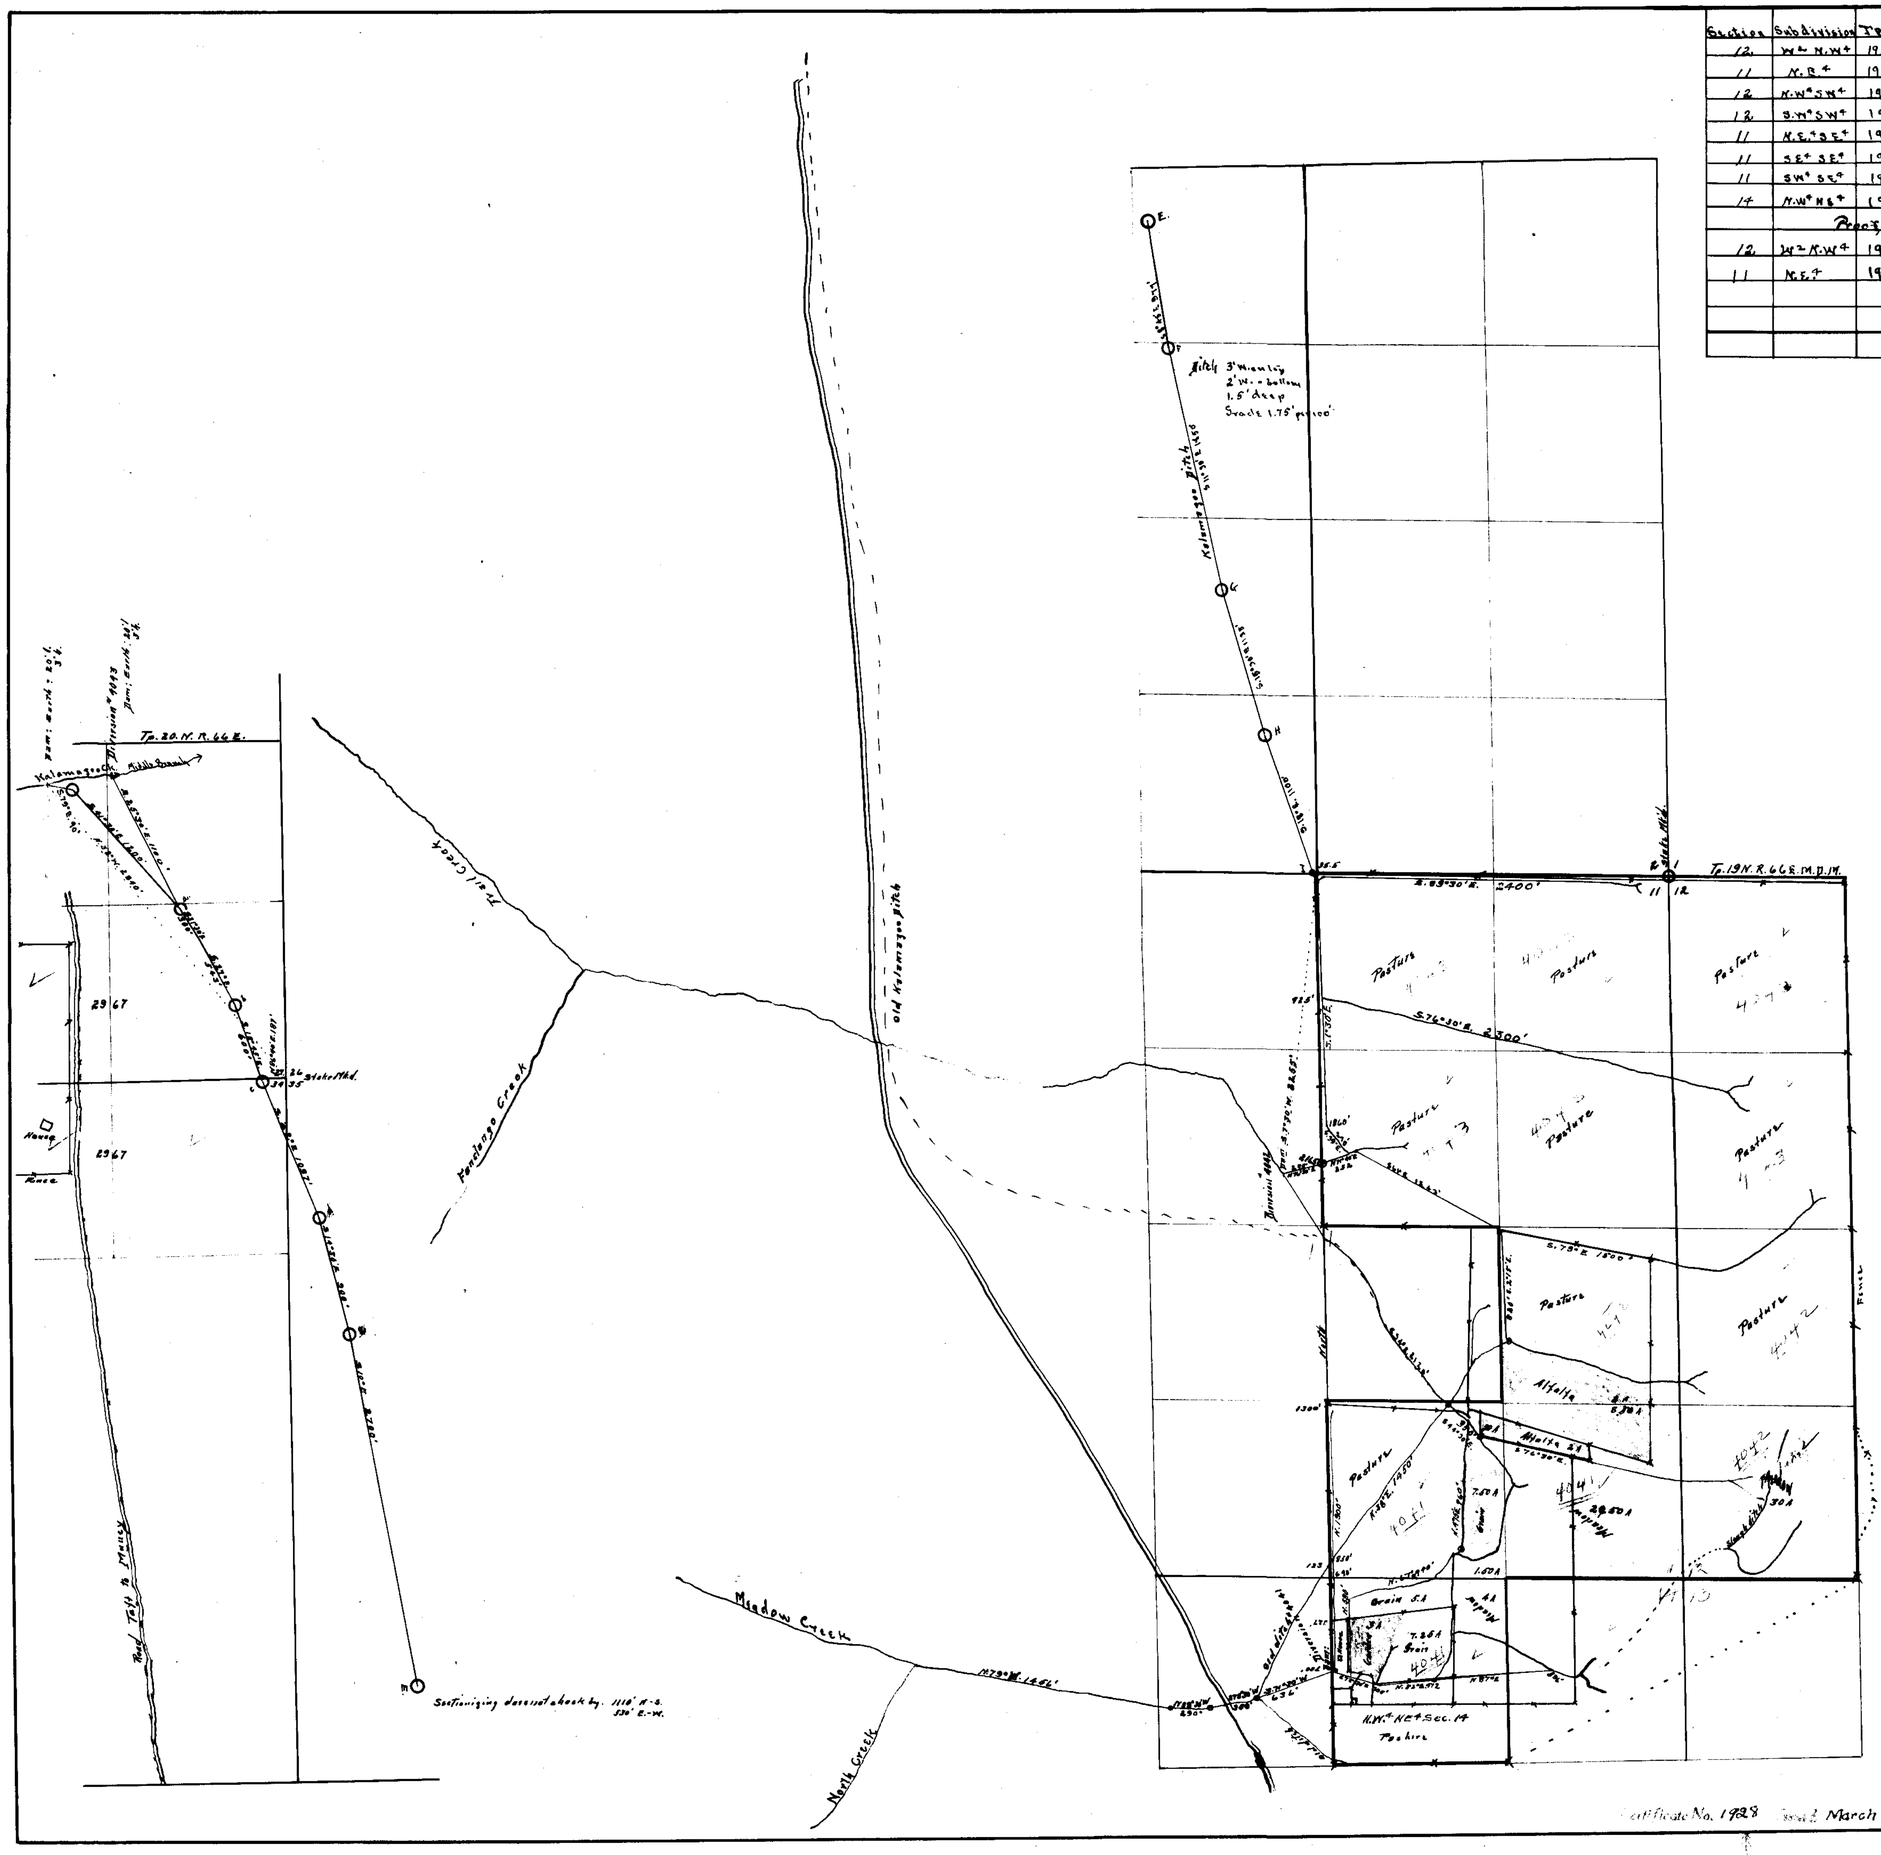

State of Nevada
County of White Pine } S.S.

I, O.E. Mann, being first duly sworn, deposes and says; that the above map is a true and accurate plat of the lands irrigated by Steven Doutre, as taken from the field notes of a survey made by me, completed on the 7th day of July 1916; that the map and survey were made at the instance of Steven Doutre, owner of said lands, and that it truly represents the irrigated lands of said Steven Doutre.

O.E. Mann
Surveyor.

Subscribed and sworn to before me this 2nd day of May A.D. 1917.

Ed. J. Butt Notary Public

My Commission Expires March 25th 1921

Ditches 5' wide on top
2' Wide on bottom
2.5' deep
Grade 1' in 100'

FILED
JUN - 7 1917
STATE ENGINEER'S OFFICE

KALAMAZOO CREEK

PROOF No. 4043

Steven Doutre — Aurum Nevada

Scale: 1 in = 600'

O.E. Mann, Civil Engineer
Ely Nevada

Certificate No. 1928 Issued March 17, 1933

4043