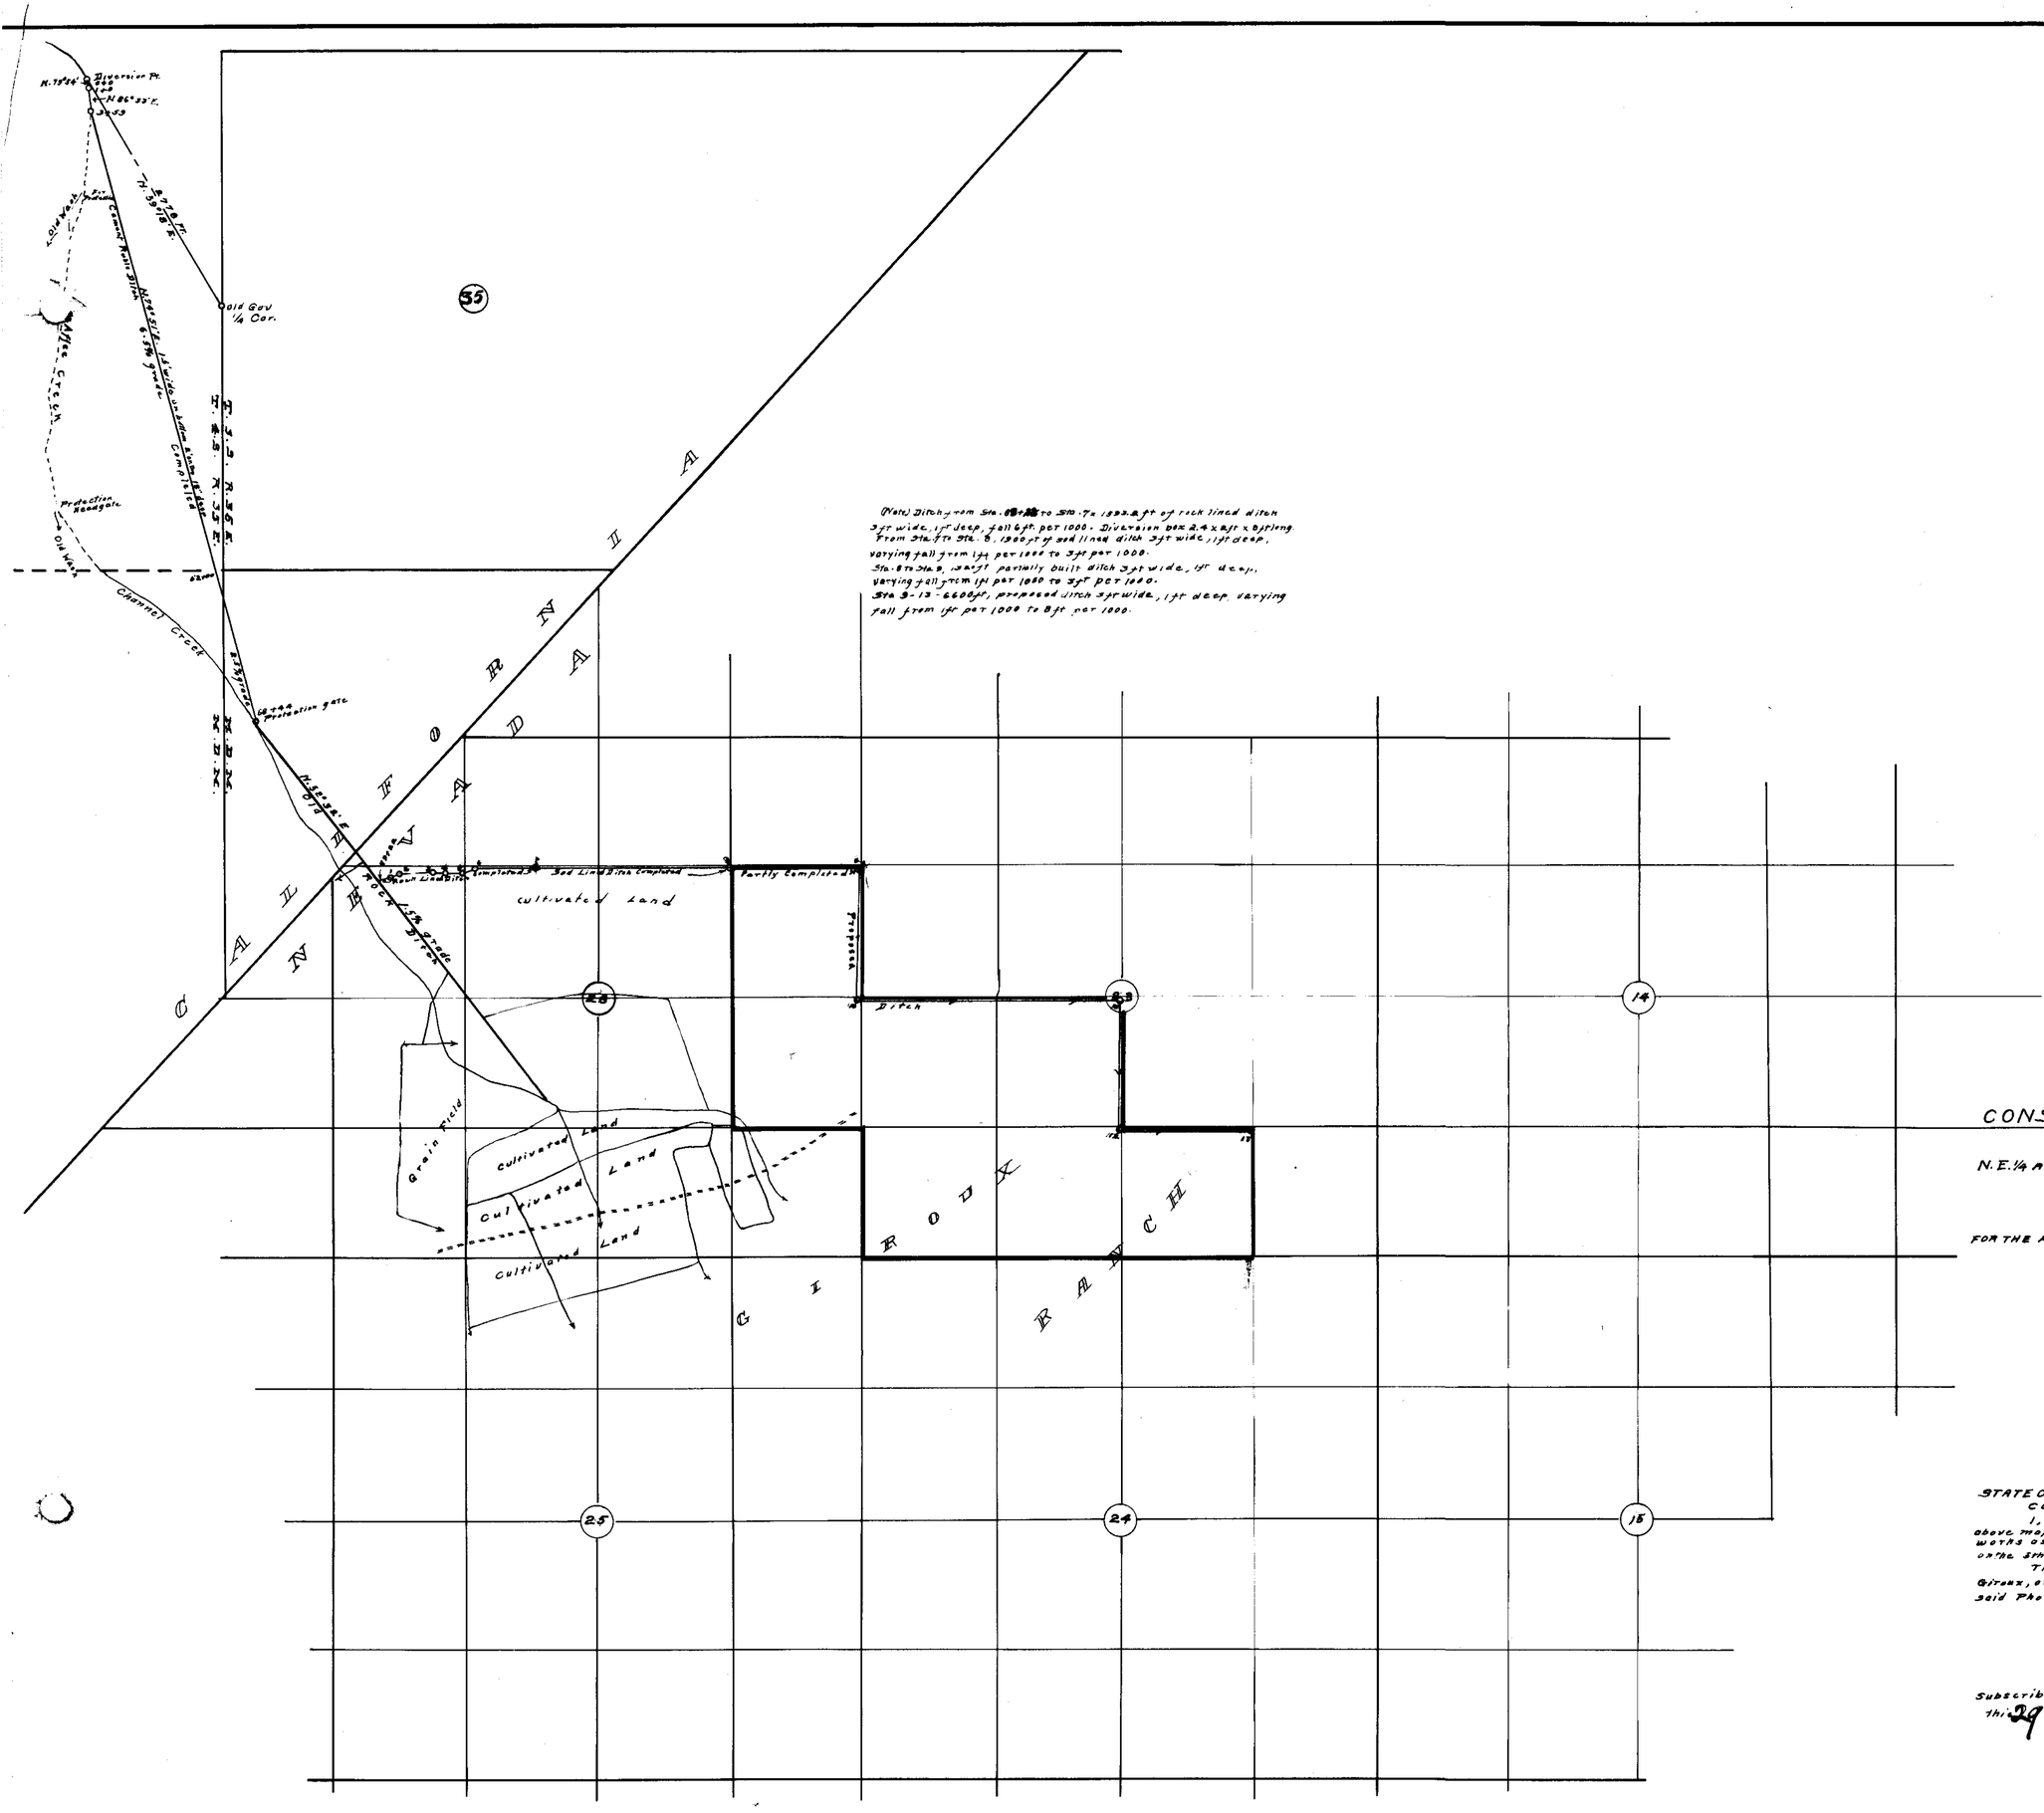

(Note) Ditch from Sta. 68+44 to Sta. 7 = 1993.2 ft of rock lined ditch 3 ft wide, 1 ft deep, fall 6 ft. per 1000. Diversion box 2.4 x 2 ft x 8 ft long. From Sta. 7 to Sta. 8, 1900 ft of sod lined ditch 3 ft wide, 1 ft deep, varying fall from 1 ft per 1000 to 3 ft per 1000.
Sta. 8 to Sta. 9, 1320 ft partially built ditch 3 ft wide, 1 ft deep, varying fall from 1 ft per 1000 to 3 ft per 1000.
Sta. 9-13 - 6600 ft, proposed ditch 3 ft wide, 1 ft deep, varying fall from 1 ft per 1000 to 8 ft per 1000.

TABULATION

STATION	TRUE BEARING	DISTANCE
	MAIN DITCH	
0+0 - 1+0	N 79°54' E	100
1+0 - 3+59	N.86°33' E	259
3+59 - 68+44	N.74°51' E	6485
68+44 - 89+22	N.52°32' E	2078
	Branch Ditch	
89+22.0 - 1	N.21°58' W	114'
1 - 2	N.31°52' W.	103'
2 - 3	N. 7°16' W.	332
3 - 4	N. 6°08' E.	109
4 - 5	N.5°2' W	170
5 - 6	N.22°21' W	655
6 - 7	N.	1800
7 - 8	N.	1900
8 - 9	N.	1320
9 - 10	E.	1320
10 - 11	N.	4640
11 - 12	E	1320
12 - 13	N.	1420

MAP SHOWING DITCH
CONSTRUCTED, AND TO BE CONSTRUCTED
FOR THE IRRIGATION OF THE S.E. 1/4 OF
N.E. 1/4 AND S.E. 1/4, SEC. 23, AND N.W. 1/4 OF N.E. 1/4 OF N.E. 1/4 OF N.W. 1/4 OF SEC. 26.
ALL IN T.3.S. R.35 E. M.D.M.
AS DESCRIBED IN APPLICATION NO. 4044.
FOR MRS. PHOEBE GIROUX
FOR THE APPROPRIATION OF FLOOD AND UNAPPROPRIATED WATERS
OF McAFEE CREEK, ESMERALDA CO. NEV.
SURVEYED MAY 4-5, 1917.
B.E. SHERWIN, SURVEYOR.
Scale 1 inch = 800 feet.

6/9/17.

FILED
JUN -9 1917
STATE ENGINEER'S OFFICE

STATE OF CALIFORNIA } ss.
COUNTY OF INYO }

I, B. E. SHERWIN, being first duly sworn, depose and say that the above map is a true and accurate plat of the Phoebe Giroux irrigation works as taken from the field notes of a survey made by me, completed on the 5th day of May, 1917.

That the above map and survey was made at the instance of Mrs. Phoebe Giroux, owner of said lands, and that it truly represents the irrigated lands of said Phoebe Giroux.

B. E. Sherwin
Surveyor

Subscribed and sworn to before me
this 29 day of May 1917

N. P. Yaney
NOTARY PUBLIC Notary Public
In and for the County of Inyo, State of California
My Commission Expires October 28, 1918

4044