State of Nevada. }
County of Humboldt. } ss

John A. Runner being first duly sworn, deposes and says that this map is a true and accurate plat of the ditch line and points of diversion of Application No. 4046 of Cesare Reghussi and of Application No. 4118 of Peter Anker, as taken from the field notes of a survey made by me, completed on the 29th day of June, 1918.

That the survey and map were made at the instance of Cesare Reghussi and Peter Anker, claimants of said ditch, and that it truly represents the improvements thereon and location of said ditch.

John A. Runner Surveyor.

Subscribed and sworn to before me, this 15th day of July, 1918.

[signature]

Notary Public in and for Humboldt County, Nevada.

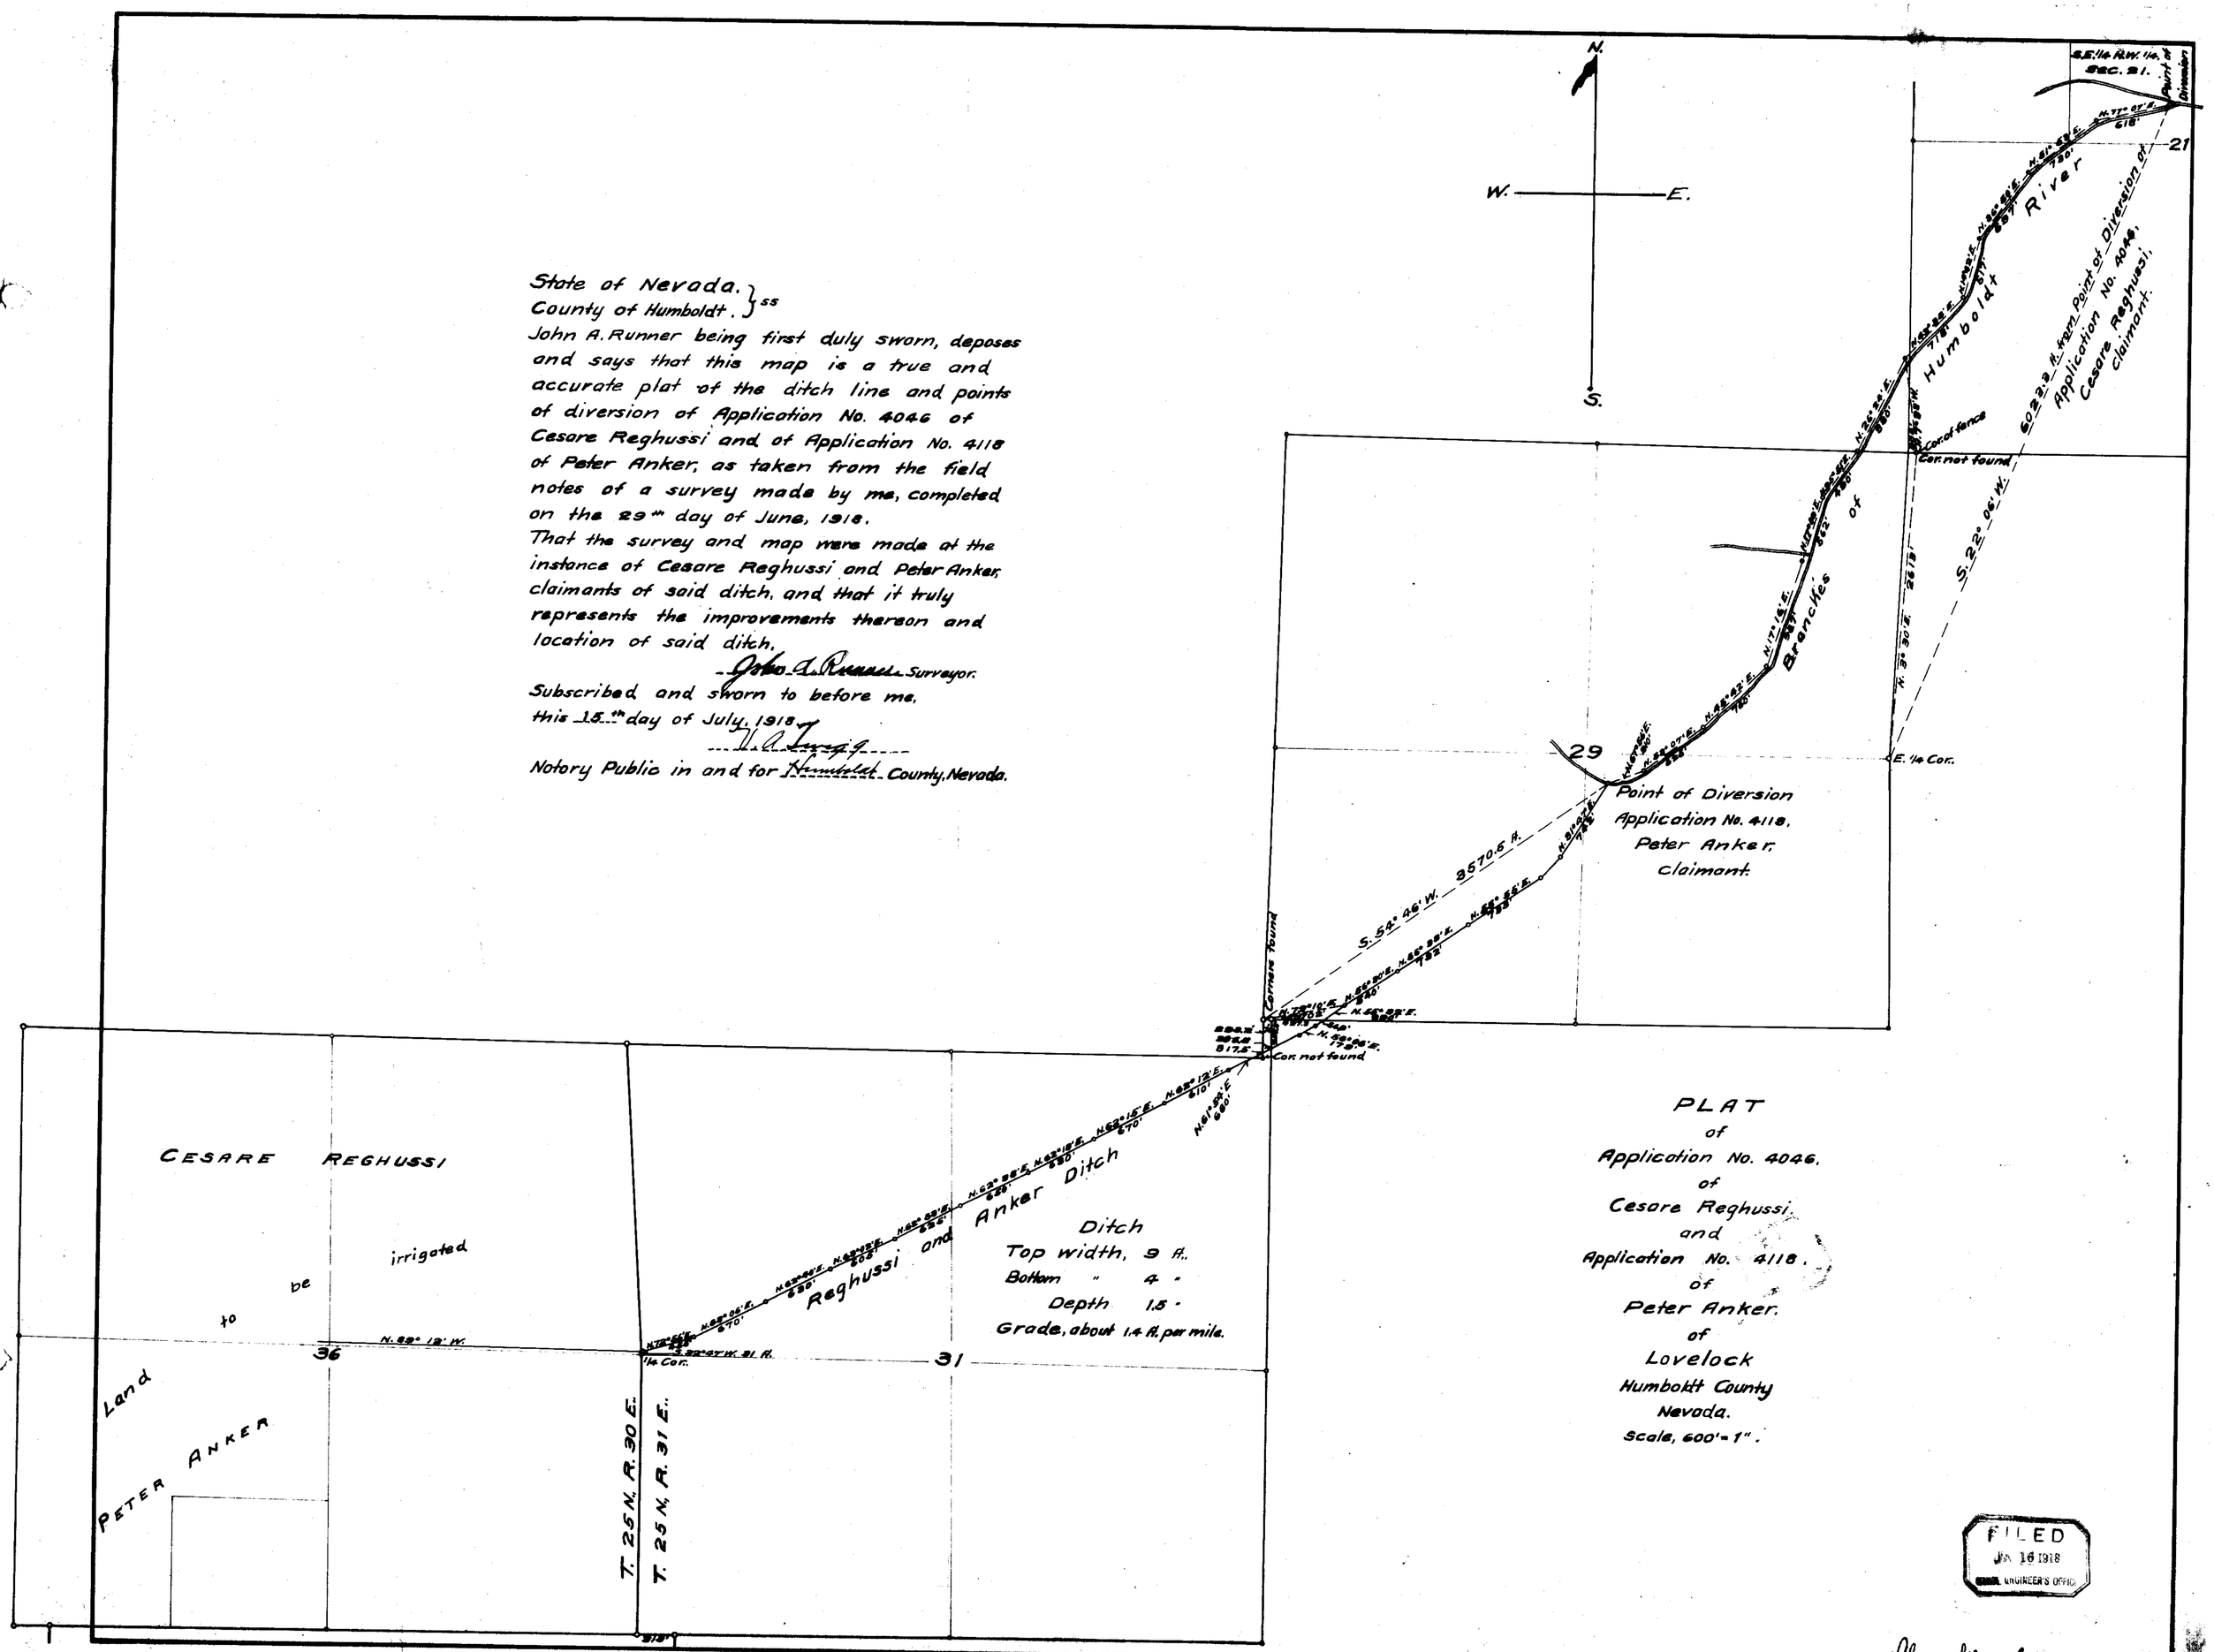

PLAT
of
Application No. 4046,
of
Cesare Reghussi,
and
Application No. 4118,
of
Peter Anker,
of
Lovelock
Humboldt County
Nevada.
Scale, 600' = 1".

FILED
JUL 16 1918
ENGINEER'S OFFICE

Please file under 4046-4118