N.

SCALE: 1 INCH = 600 FEET

T18 S. R 56 E M.D.M.

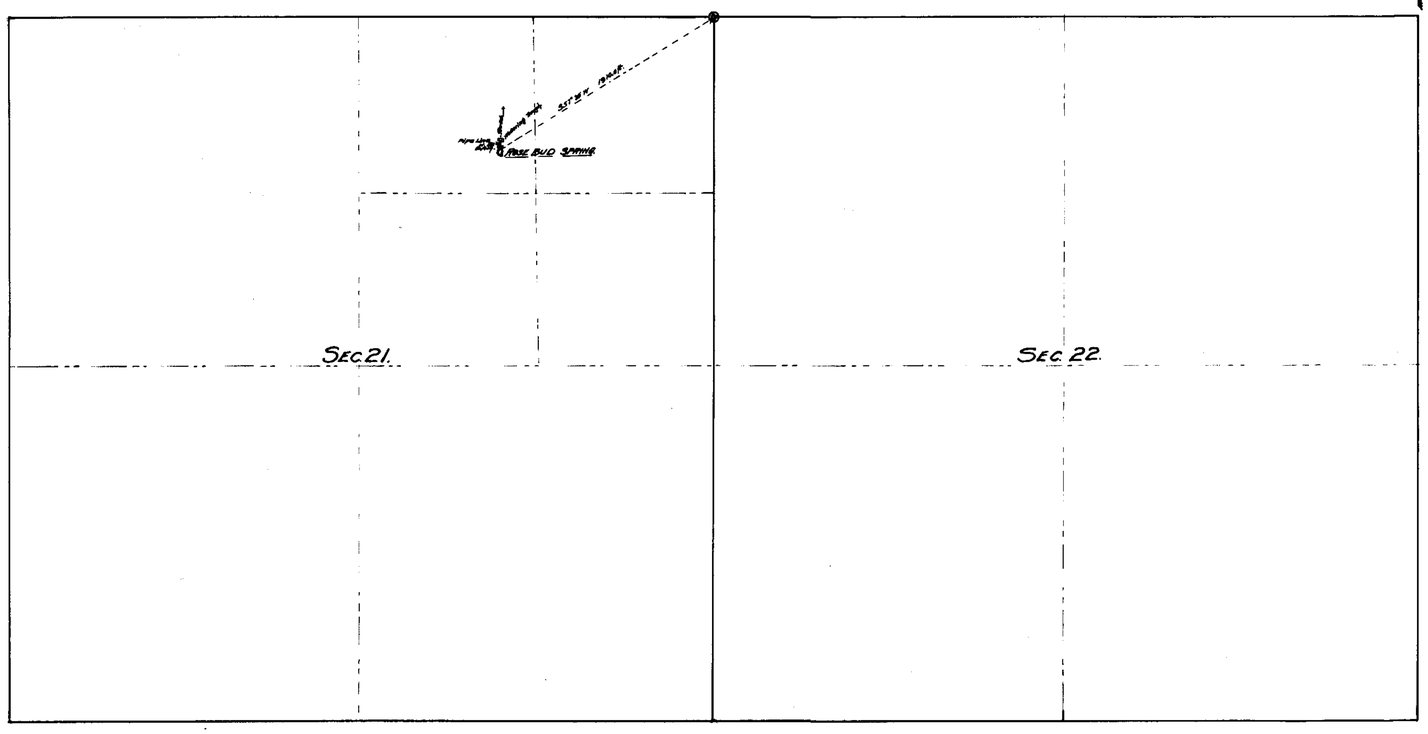

FILED
JAN 11 1918
STATE ENGINEER'S OFFICE

STATE OF NEVADA
COUNTY OF CLARK S.S.

I, C.H. Fenner being first duly sworn, depose and say that the above map is a true and accurate plot of the rose bud proposed Spring works as taken from the field notes of a survey made by me completed on the 23 day of November 1915 that such survey was made at the instance of John Esser that the notes represents the works described in Application No. 4049.

C. H. Fenner Surveyor.

Subscribed and sworn to before me this 5th day of January 1918

C. A. Breeze

Notary Public in and for Clark County Nevada.

My Commission expires May 26, 1919.

MAP
OF
ROSE BUD SPRING'S

APPLICATION AND PERMIT No. 4049
JOHN ESSER APPLICANT
SURVEYED Nov. 23. 1915
BY
C.H. Fenner C.E.
CLARK CO. NEVADA.

1/11/18

4049