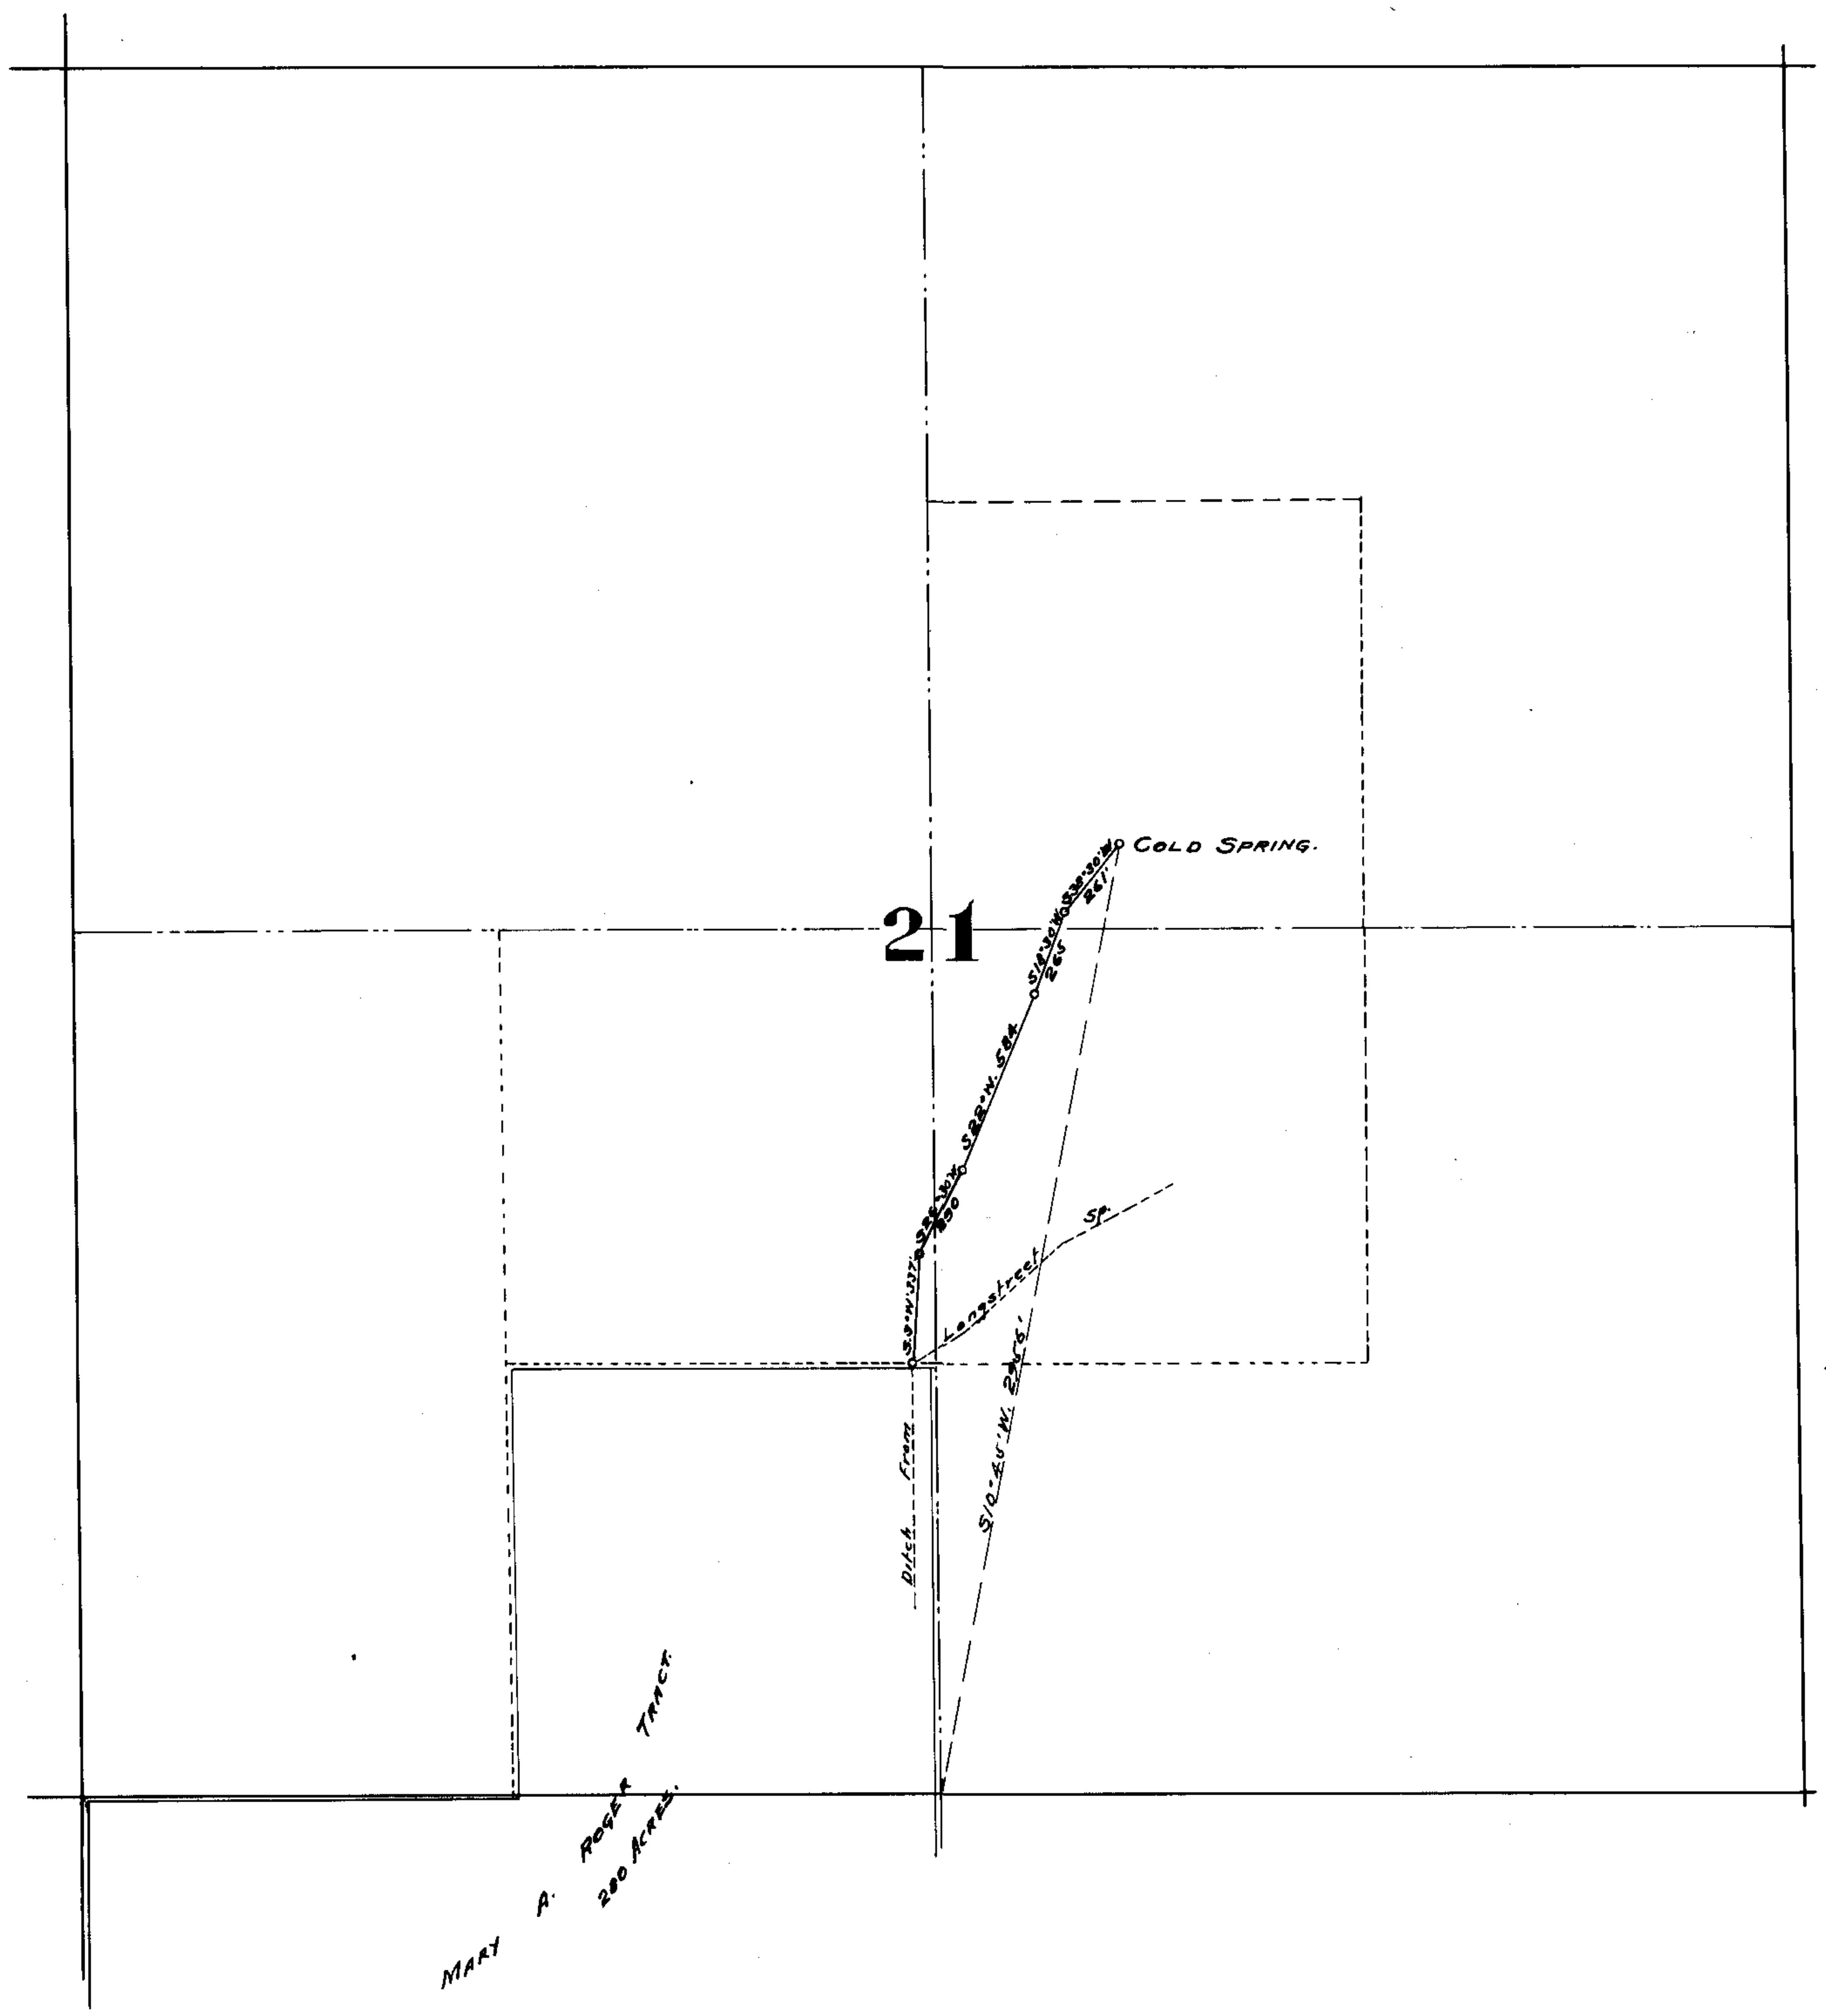

STATE OF CALIFORNIA } SS
COUNTY OF INYO

I, C.M.RASOR, BEING FIRST DULY SWORN, DEPOSE AND SAY THAT THE ABOVE MAP IS A TRUE AND ACCURATE PLAT OF THE MARY A.ROGER IRRIGATION WORKS No.2 AS TAKEN FROM THE FIELD NOTES OF A SURVEY MADE BY ME COMPLETED ON THE 20TH DAY OF FEBRUARY 1917; THAT SUCH SURVEY WAS MADE AT THE INSTANCE OF MARY A. ROGER; THAT THE MAP REPRESENTS THE WORKS DESCRIBED IN APPLICATION No 4050, TOGETHER WITH THE LOCATION OF STREAMS AND DITCHES IN THE IMMEDIATE VICINITY.

C.M.Rasor SURVEYOR.

SUBSCRIBED AND SWORN TO BEFORE ME THIS 21ST DAY OF FEBRUARY, 1917.

A.W.Sheean
NOTARY PUBLIC IN AND FOR INYO COUNTY, CALIFORNIA.

T.17 S., R.50 E.
M.D.M.

MARY A. ROGER
IRRIGATION WORKS No.2

SCALE: 400'-1" APPLICATION No 4050

ADDRESS OF APPROPRIATOR,
DEATH VALLEY,
INYO Co., CALIF.

FILED
FEB 26 1917
STATE ENGINEER'S OFFICE

4050