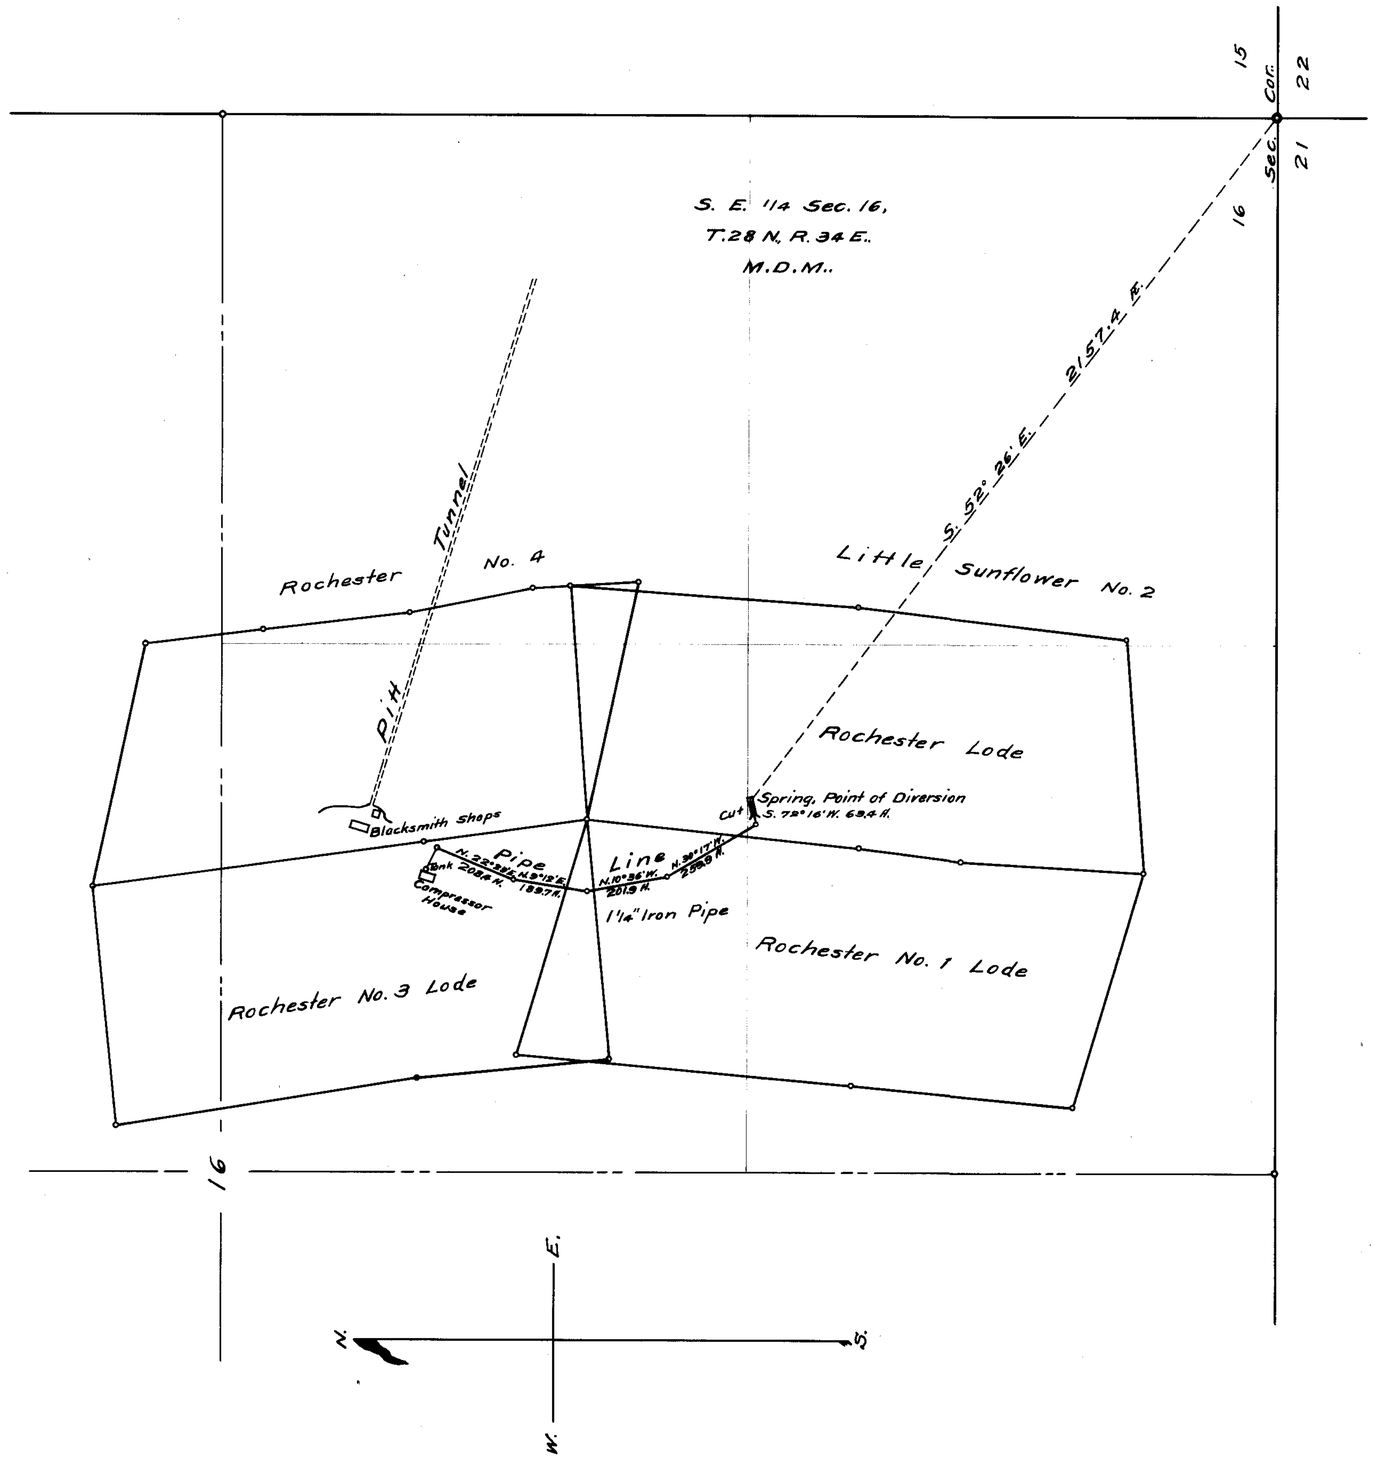

State of Nevada. }
County of Humboldt } ss..

John A. Runner, being first duly sworn, deposes and says that this map is a true and accurate plat of the point of diversion and pipe line from the spring improved by the Original Rochester Mines Company, a corporation, as taken from the field notes of a survey made by me, completed on the 23rd day of June, 1916. That the survey and map was made at the instance of C.H. McIntosh, for the above named corporation, and that it truly represents the location of said spring and improvements thereon.

John A. Runner Surveyor.

Subscribed and sworn to before me, this 17th day of July, 1917.

J. B. Kennedy

Notory Public in and for Humboldt County, Nevada.

PLAT
TO
ACCOMPANY PROOF
OF
BENEFICIAL USE,
APPLICATION No. 4055
OF
ORIGINAL ROCHESTER MINES COMPANY,
Humboldt County,
Nevada.
Scale, 200' = 1"

FILED

4055