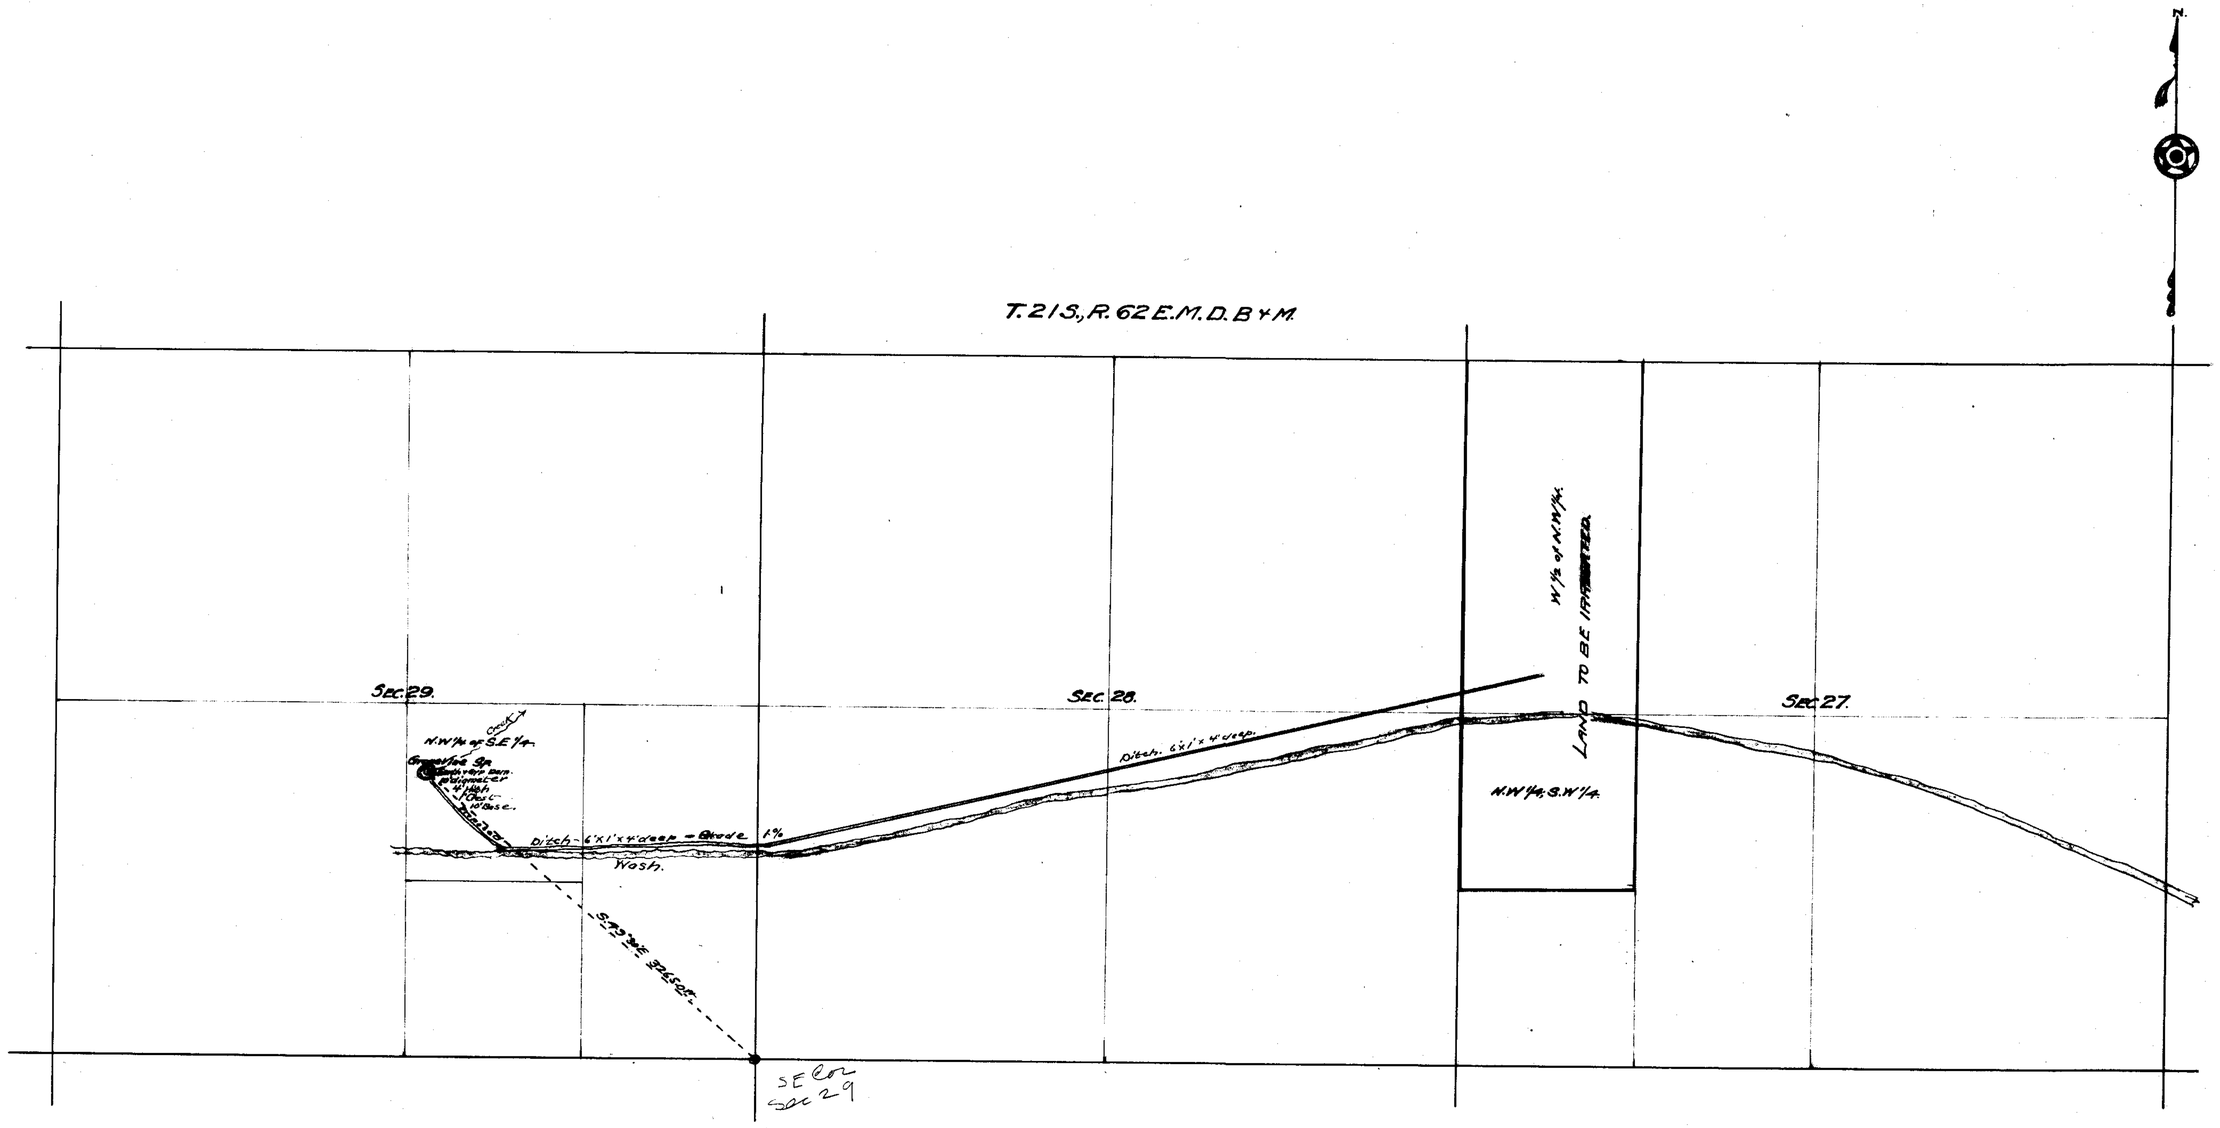

STATE of NEVADA
COUNTY of CLARK } S.S.

I Chas. H. Fenner being first duly sworn, depose and say that the above map is a true and accurate plat of the proposed Grapevine Spring Irrigation Works, and land to be irrigated, as taken from the field notes of a survey made by me, completed June 11th 1917, that such survey was made at the instance of John W. Tuck Applicant; that the notes represent the work's described in application No. 4068.

Chas. H. Fenner, Surveyor.

Subscribed and Sworn to before me this 5th day of February 1918.

Dan J. O'Leary

Notary Public in and for Clark County Nevada.

My Commission Expires March 1, 1921

MAP
OF
GRAPEVINE SPRING
Showing
PROPOSED WORKS AND LAND TO BE IRRIGATED.
APPLICATION AND PERMIT No. 4068.
John W. Tuck, Applicant.
SURVEYED JUNE 11, 1917.
BY
Chas. H. Fenner.
Deputy County Surveyor
CLARK Co. NEVADA.
SCALE: 600 FT = 1 INCH.

2/8/18

4068