APPLICATION NO 4076						
Sec	Sub Div	Town Ship	Range	Cultivated Acreage	Discription of Culture	Date of First Culture
15	SW¼SW¼	17S	50E			
16	SE¼SE¼	17S	50E			
22	NW¼NW¼	17S	50E			

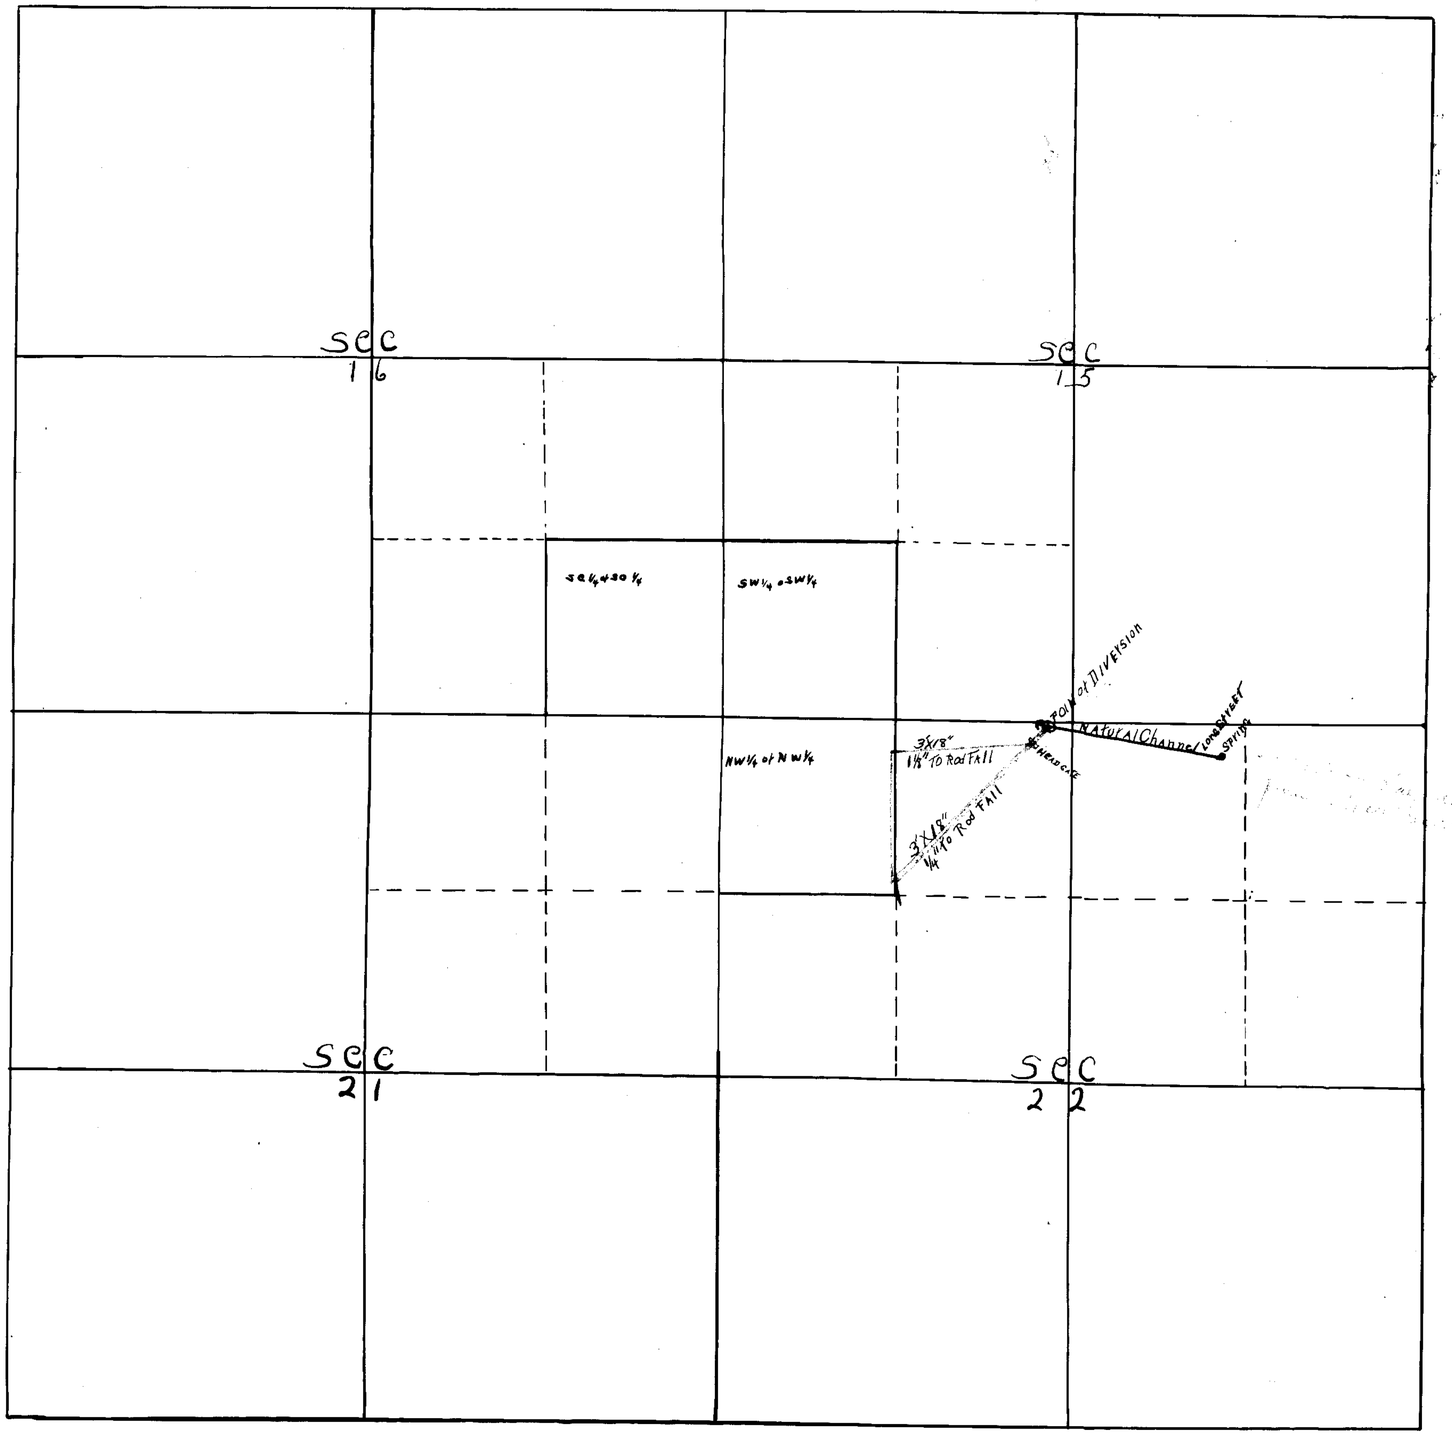

State of California } ss
County of Inyo }

I, EDWARD J SCHAFER being duly sworn deposeand say that the above map is a true and accurate plat of the lands irrigated by me, as taken from the field notes of a survey made by me, completed on the 9th Day of June, 1917

Edward J Schafer

Subscribed and sworn to before me this 19th day of June, 1917

A H Sheean

My Commission Expires Jan 1st 1919

Notary Public in and for Inyo County California

FILED

MAP of Long Street Spring

APPLICATION AND PERMIT NO 4076

E J Schafer Applicant

SURVEYED 1917

SCALE: 600' To an inch

4076