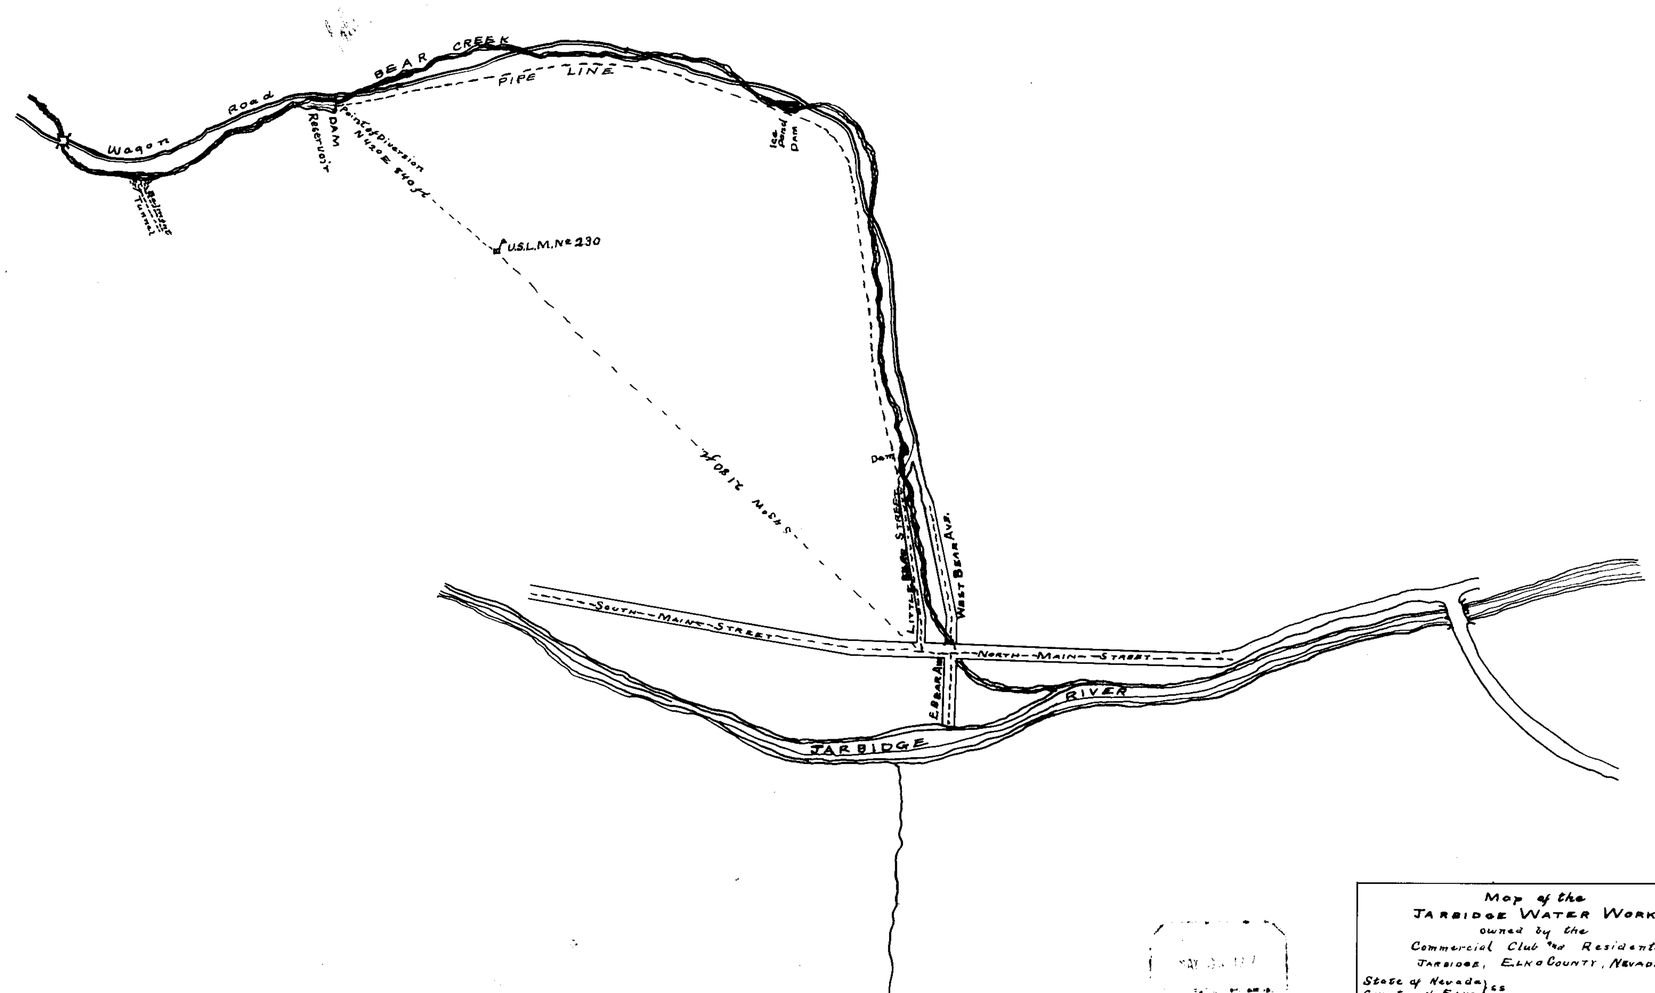

Scale – 300 ft to 1 in.
Length of Pipe Line, 3970 ft to Main St.
Elevation of Intake, 335 ft. above Main St.

Map of the
JARBIDGE WATER WORKS
owned by the
Commercial Club and Residents
JARBIDGE, ELKO COUNTY, NEVADA

State of Nevada }
County of Elko } ss

I, Winthrop W. Fisk, being first duly sworn, deposes and says that the above map is a true and accurate plat of the Jarbidge Water works, taken from the field notes of a survey made by me completed on the 22nd. day of May, 1917, that such survey was made at the instance of the Jarbidge Commercial Club; that the map represents the works described in Application No. 4079, together with the location of the streams in the immediate vicinity.

Winthrop W. Fisk, Surveyor

Subscribed and sworn to before me this the 22nd day of May, 1917.

Ralph J. [illegible]
Notary Public in and for Elko County, Nevada.

4079