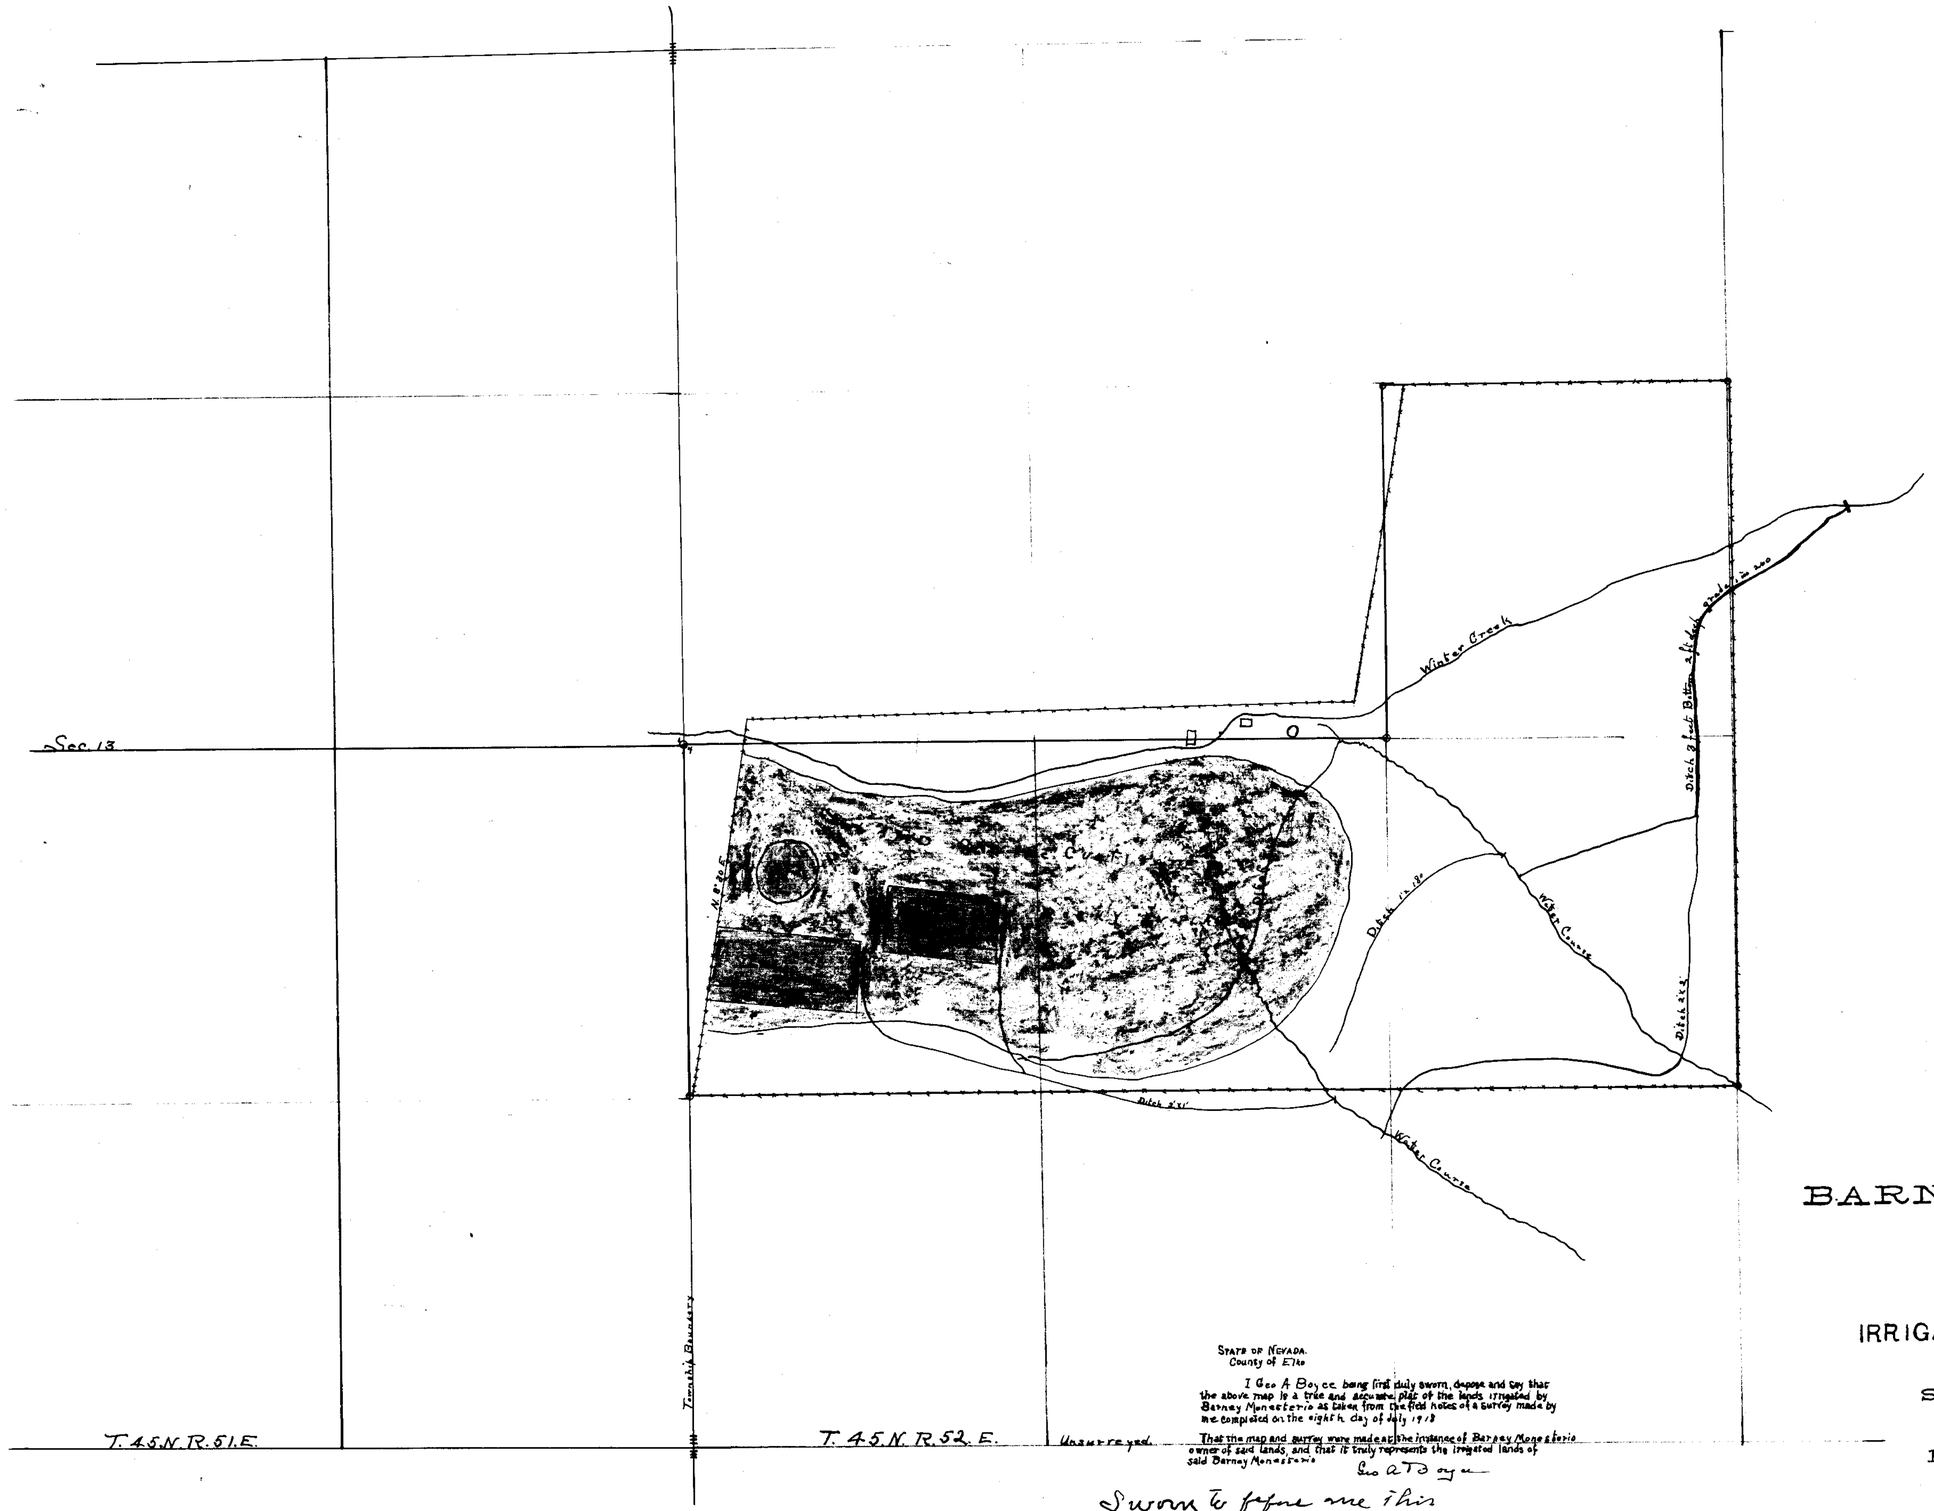

STATE OF NEVADA.
County of Elko

I Geo A Boyce being first duly sworn, depose and say that the above map is a true and accurate plat of the lands irrigated by Barney Monesterio as taken from the field notes of a survey made by me completed on the eighth day of July 1918

That the map and survey were made at the instance of Barney Monesterio owner of said lands, and that it truly represents the irrigated lands of said Barney Monesterio

Geo A Boyce

Sworn to before me this
22 th day of July 1918
John Mohr
Notary Public

BARNEY MONESTERIO.

LAND

IRRIGATED BY WATER FROM WINTER CREEK.

SCALE, 1 INCH = 300 FEET.

PERMIT NUMBER 4086.

T. 45. N. R. 52. E. M.D.B.&.M.

Unsurveyed.

FILED AUG 8 1918
STATE ENGINEER'S OFFICE AUG 8 1918

4086