Section	Subdivision	Township	Range	Cultivated Acreage	Description of culture	Date of first culture
23	NW of SW	13	18	4.2 Acres	Pasture	
23	SW of SW	"	"	7.2 "	"	
22	NE of SE	"	"	39.3 "	"	
"	SE of SE	"	"	27.3 "	"	
"	SE of NE	"	"	27.0 "	"	
"	NE of NE	"	"	6.8 "	"	
"	NW of NE	"	"	5.3 "	"	
"	SW of NE	"	"	12.0 "	"	
"	NW of SE	"	"	31.1 "	"	
"	SW of SE	"	"	1.0 "	"	
"	NE of SW	"	"	20.0 "	"	
"	SE of NW	"	"	16.6 "	"	

198.60

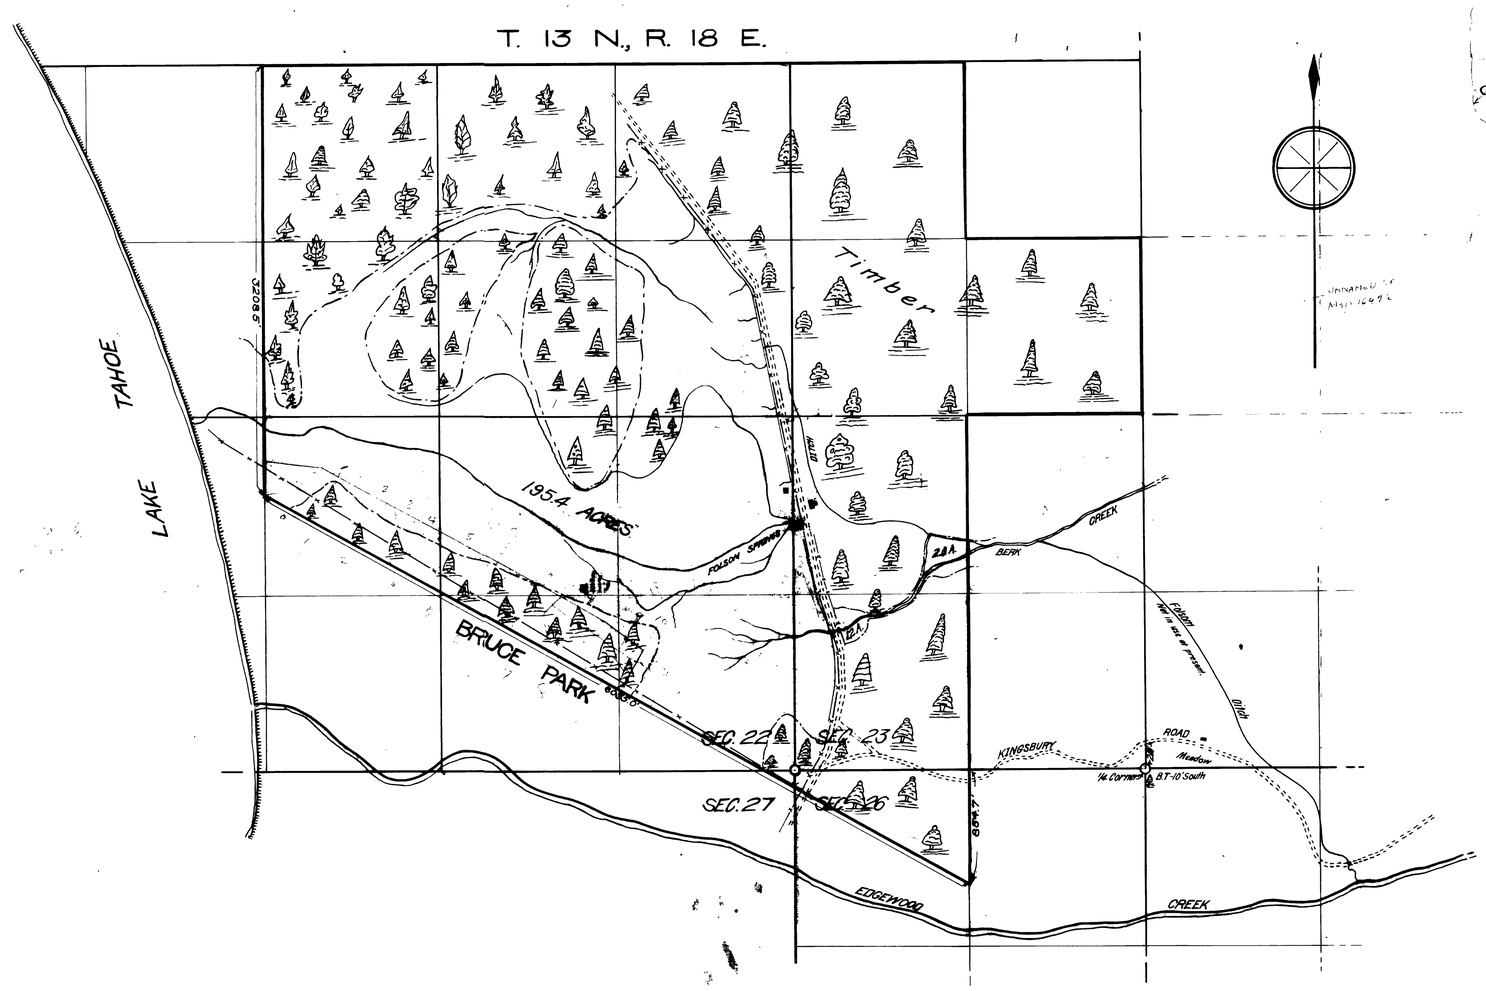

STATE OF NEVADA, } SS
County of Douglas

I, O.L. Hussman, being first duly sworn, depose and say that the above map is a true and accurate plat of the lands irrigated by the Rabe Brothers, as taken from the field notes of a survey made by me and completed on the 25th day of Oct, 1916.

That the map and survey were made at the instance of Rabe Brothers, owners of said lands, and that it truly represents the irrigated lands of said Rabe Brothers.

O.L. Hussman Surveyor

Subscribed and sworn to before me: this 25 day of JAN, 1917.

E. Christensen
Notary Public, in and for Douglas County, Nevada.

MAP
OF THE
RABE BROS RANGE
SHOWING
DITCHES
AND
MEADOW LAND
LAKE TAHOE NEVADA

APPLICATION NO. 4088 SCALE - 600 FT. = 1 INCH

4088