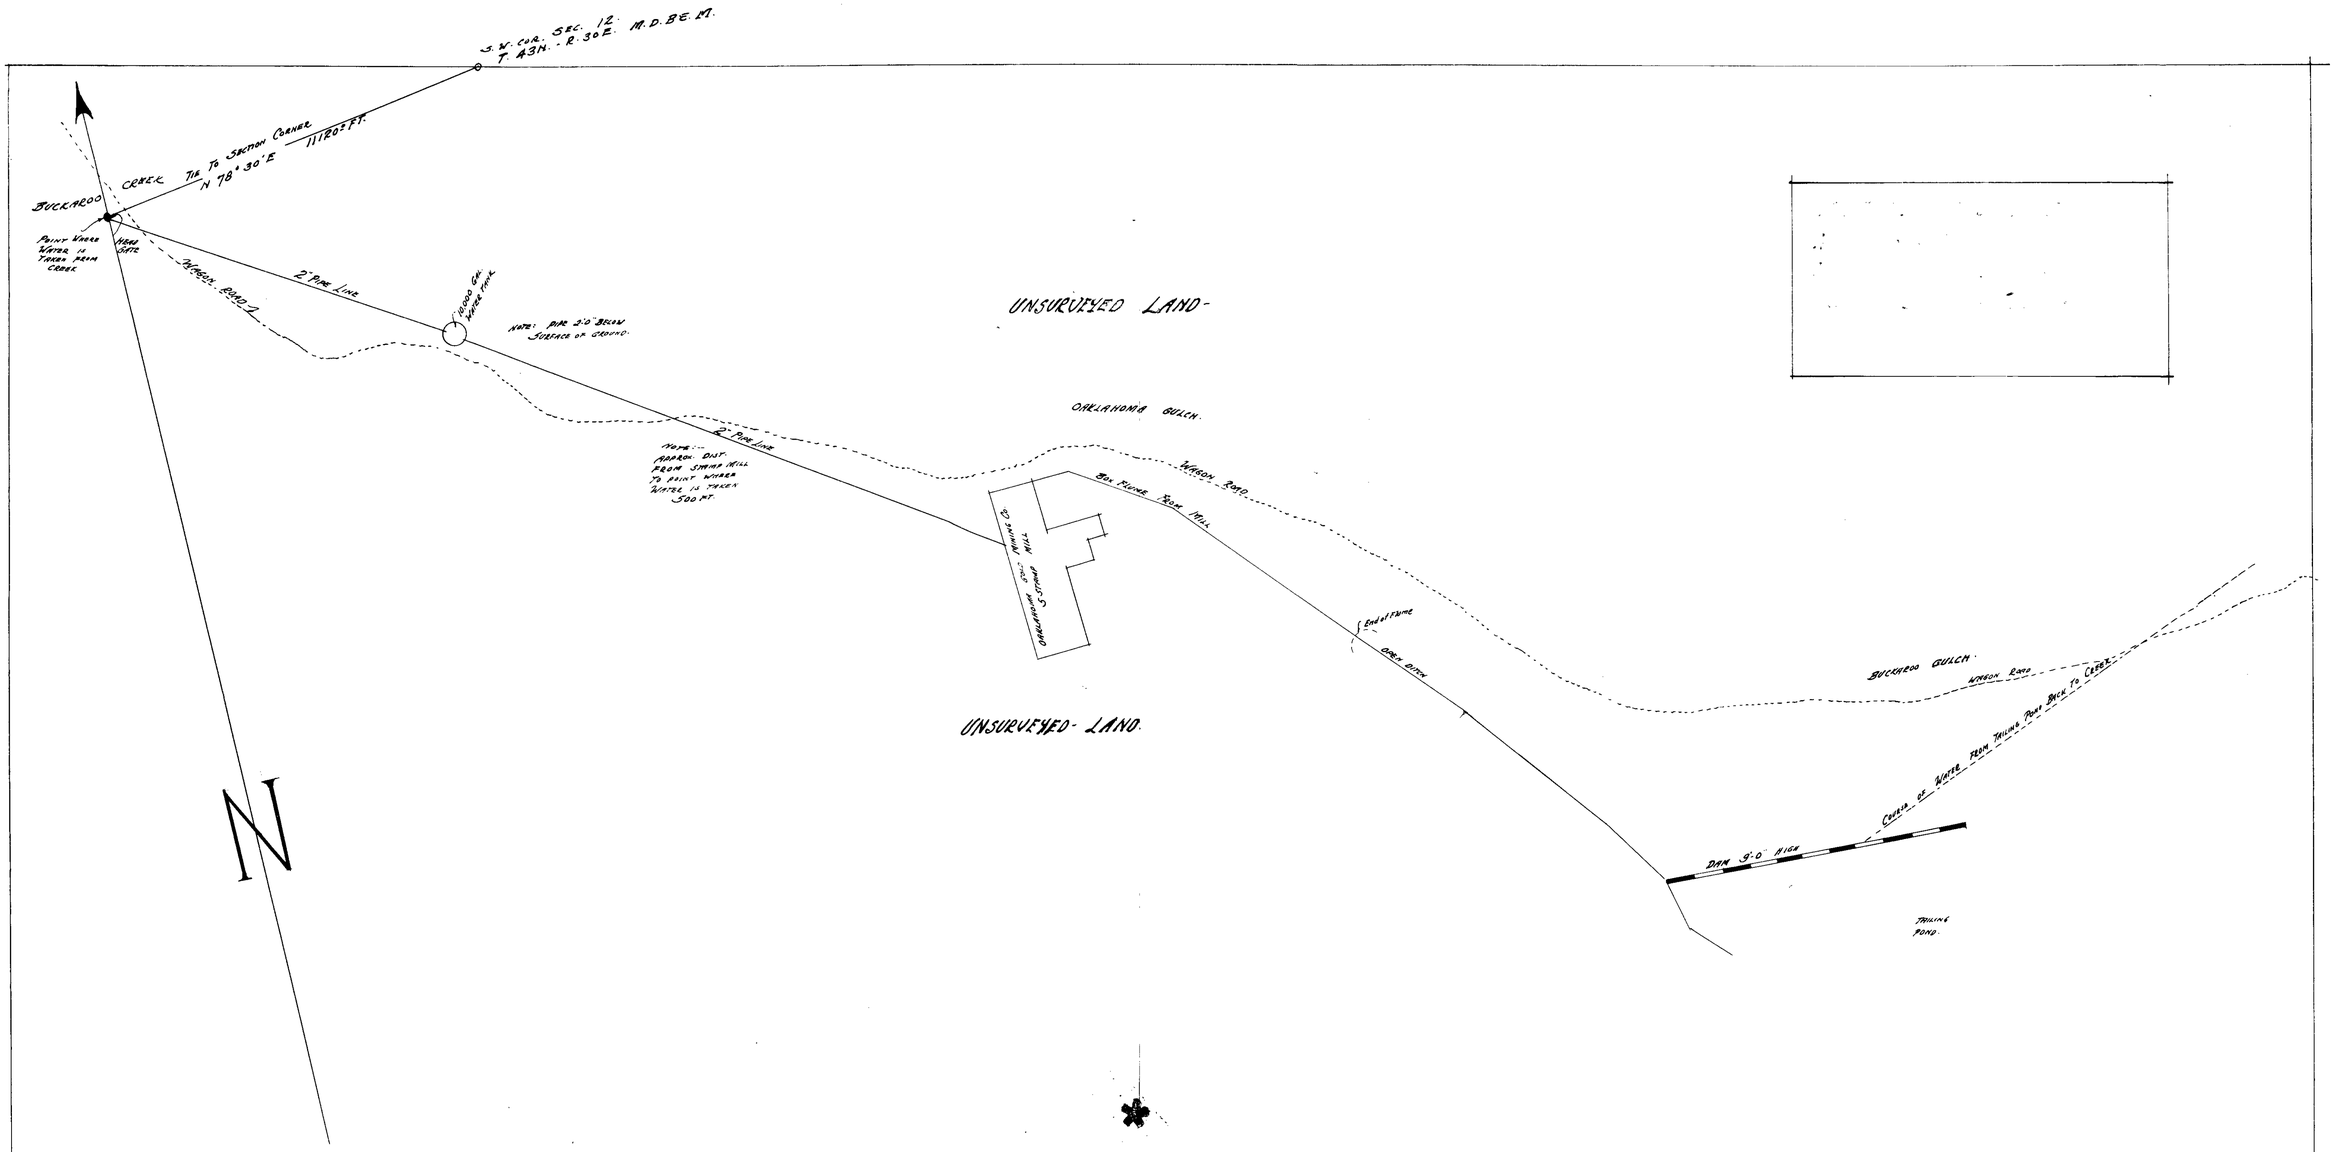

AFFIDAVIT FOR MAPS MADE TO COVER REQUIREMENTS OF LAW
UNDER A NEW APPLICATION.

STATE OF NEVADA
COUNTY OF HUMBOLDT } ss.

I, Thomas E. Joy, being duly sworn, deposes and says that the above map is a true and accurate plat of the power, works, as taken from the field notes of a survey made by me, completed on the fourth day of August, 1917, that such survey was made at the instance of Oklahoma Gold Mining Company; that the map represents the works described in Application No. 4093, together with the location of streams and ditches in the immediate vicinity.

Thomas E. Joy
Surveyor.

SUBSCRIBED AND SWORN TO BEFORE ME THIS, the 24th day of August 1917.

L. G. Wilson
Notary Public in and for Humboldt County, Nevada.

4093

OKLAHOMA GOLD MINING COMPANY
MAP
Showing Diversion of Water from Oklahoma Gulch under Permit No. 4093 for Mining Purposes.

SURVEYED BY
T.E. Joy 8-3-17
A.J. Green 8-21-17
SCALE 1" = 40'-0"

FILED

4093