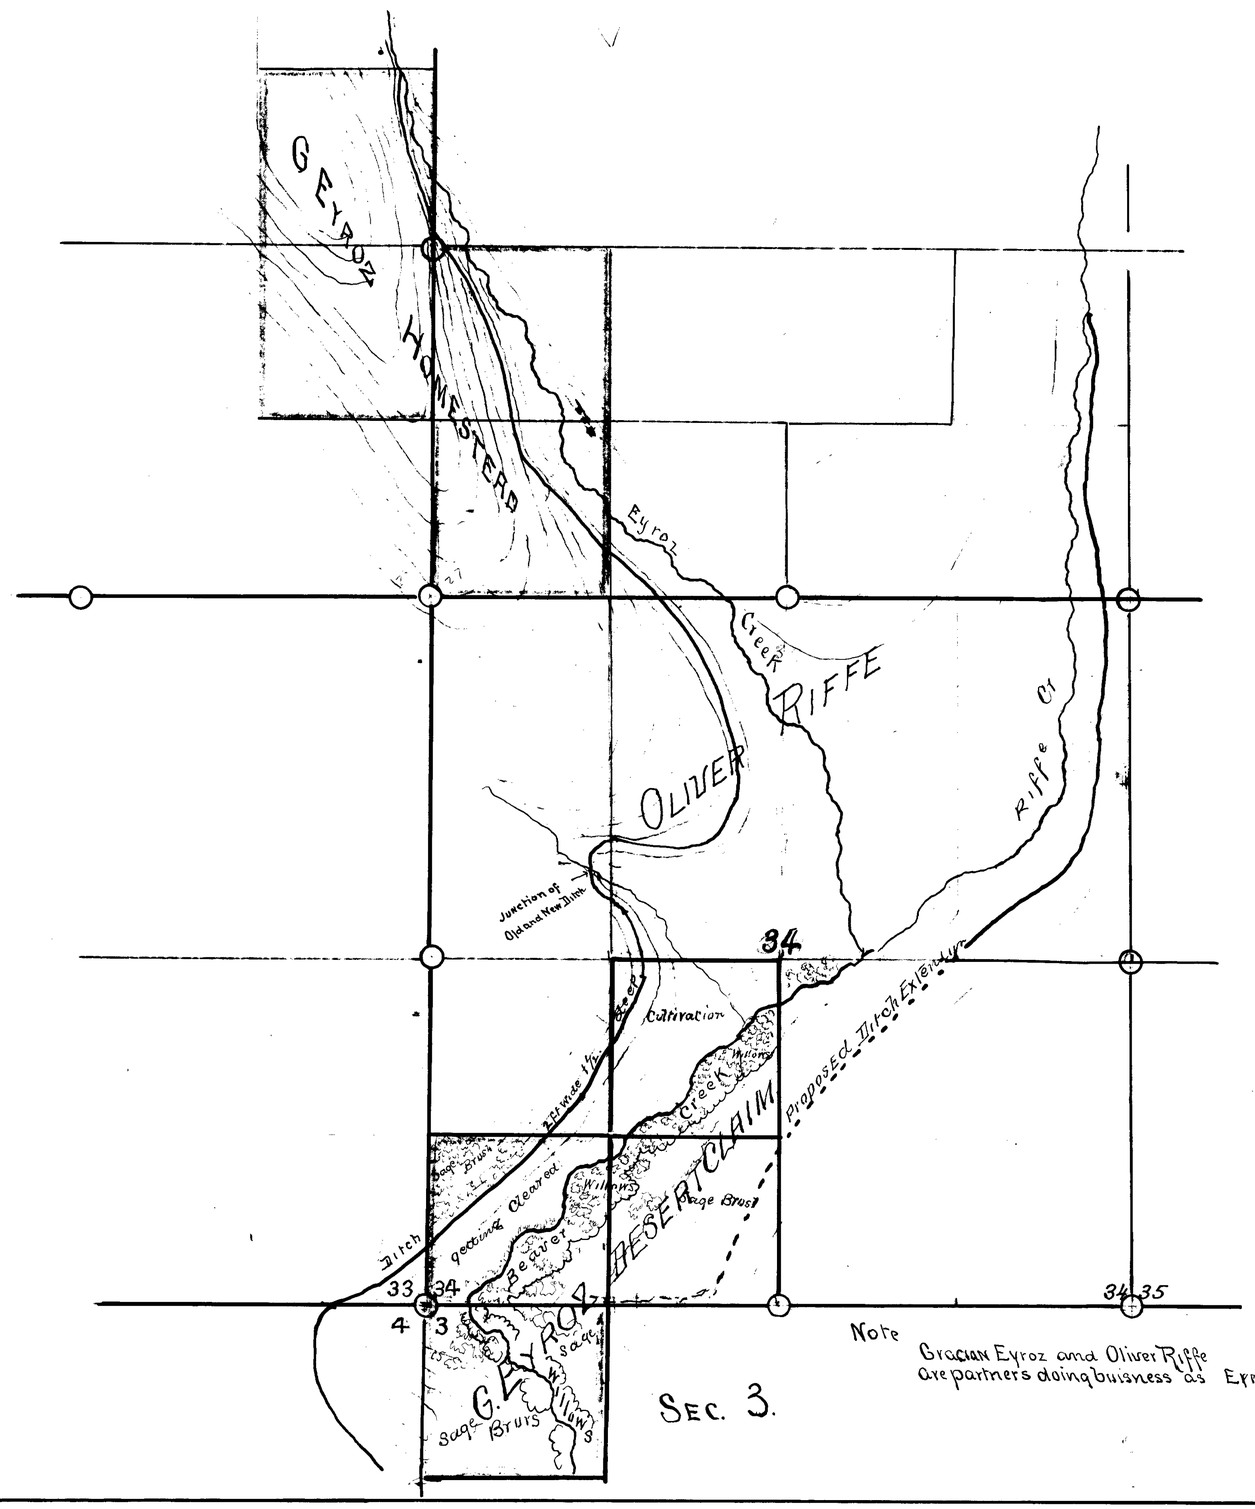

Note
Gracian Eyroz and Oliver Riffe are partners doing buisness as Eyroz x Riffe

State of Nevada } ss
County of Elko } I William P Wright first being duty Sworn, depose and Say the Above Map is a true and Accurate plat of the land irrigated by Grason Eyroz as taken from the field notes of a Survey made by Me Sept 1st 1916.
The map and Survey was made at the request of Grason Eyroz and it truly represents the land

William P Wright
Surveyor

Subscribed and Sworn to before me this 6th day of July 1917.

W. G. Wright
Notary Notary public for Elko Co Nev

MAP
OF THE
LAND BELONGING
GRACIAN EYROZ

IN SECTIONS 34. TOWN. 43. N.R. 56 EAST AND SEC. 3. TOWN. 42 N.R. 56 E. MDM.
ELKO COUNTY NEVADA
TAKING WATER OUT OF EYROZ CREEK
UNDER PERMIT 4117

4117