PLAT OF
ALBOIN O. GOULD WATER APPLICATION
AMARGOSA VALLEY
NYE COUNTY NEVADA.

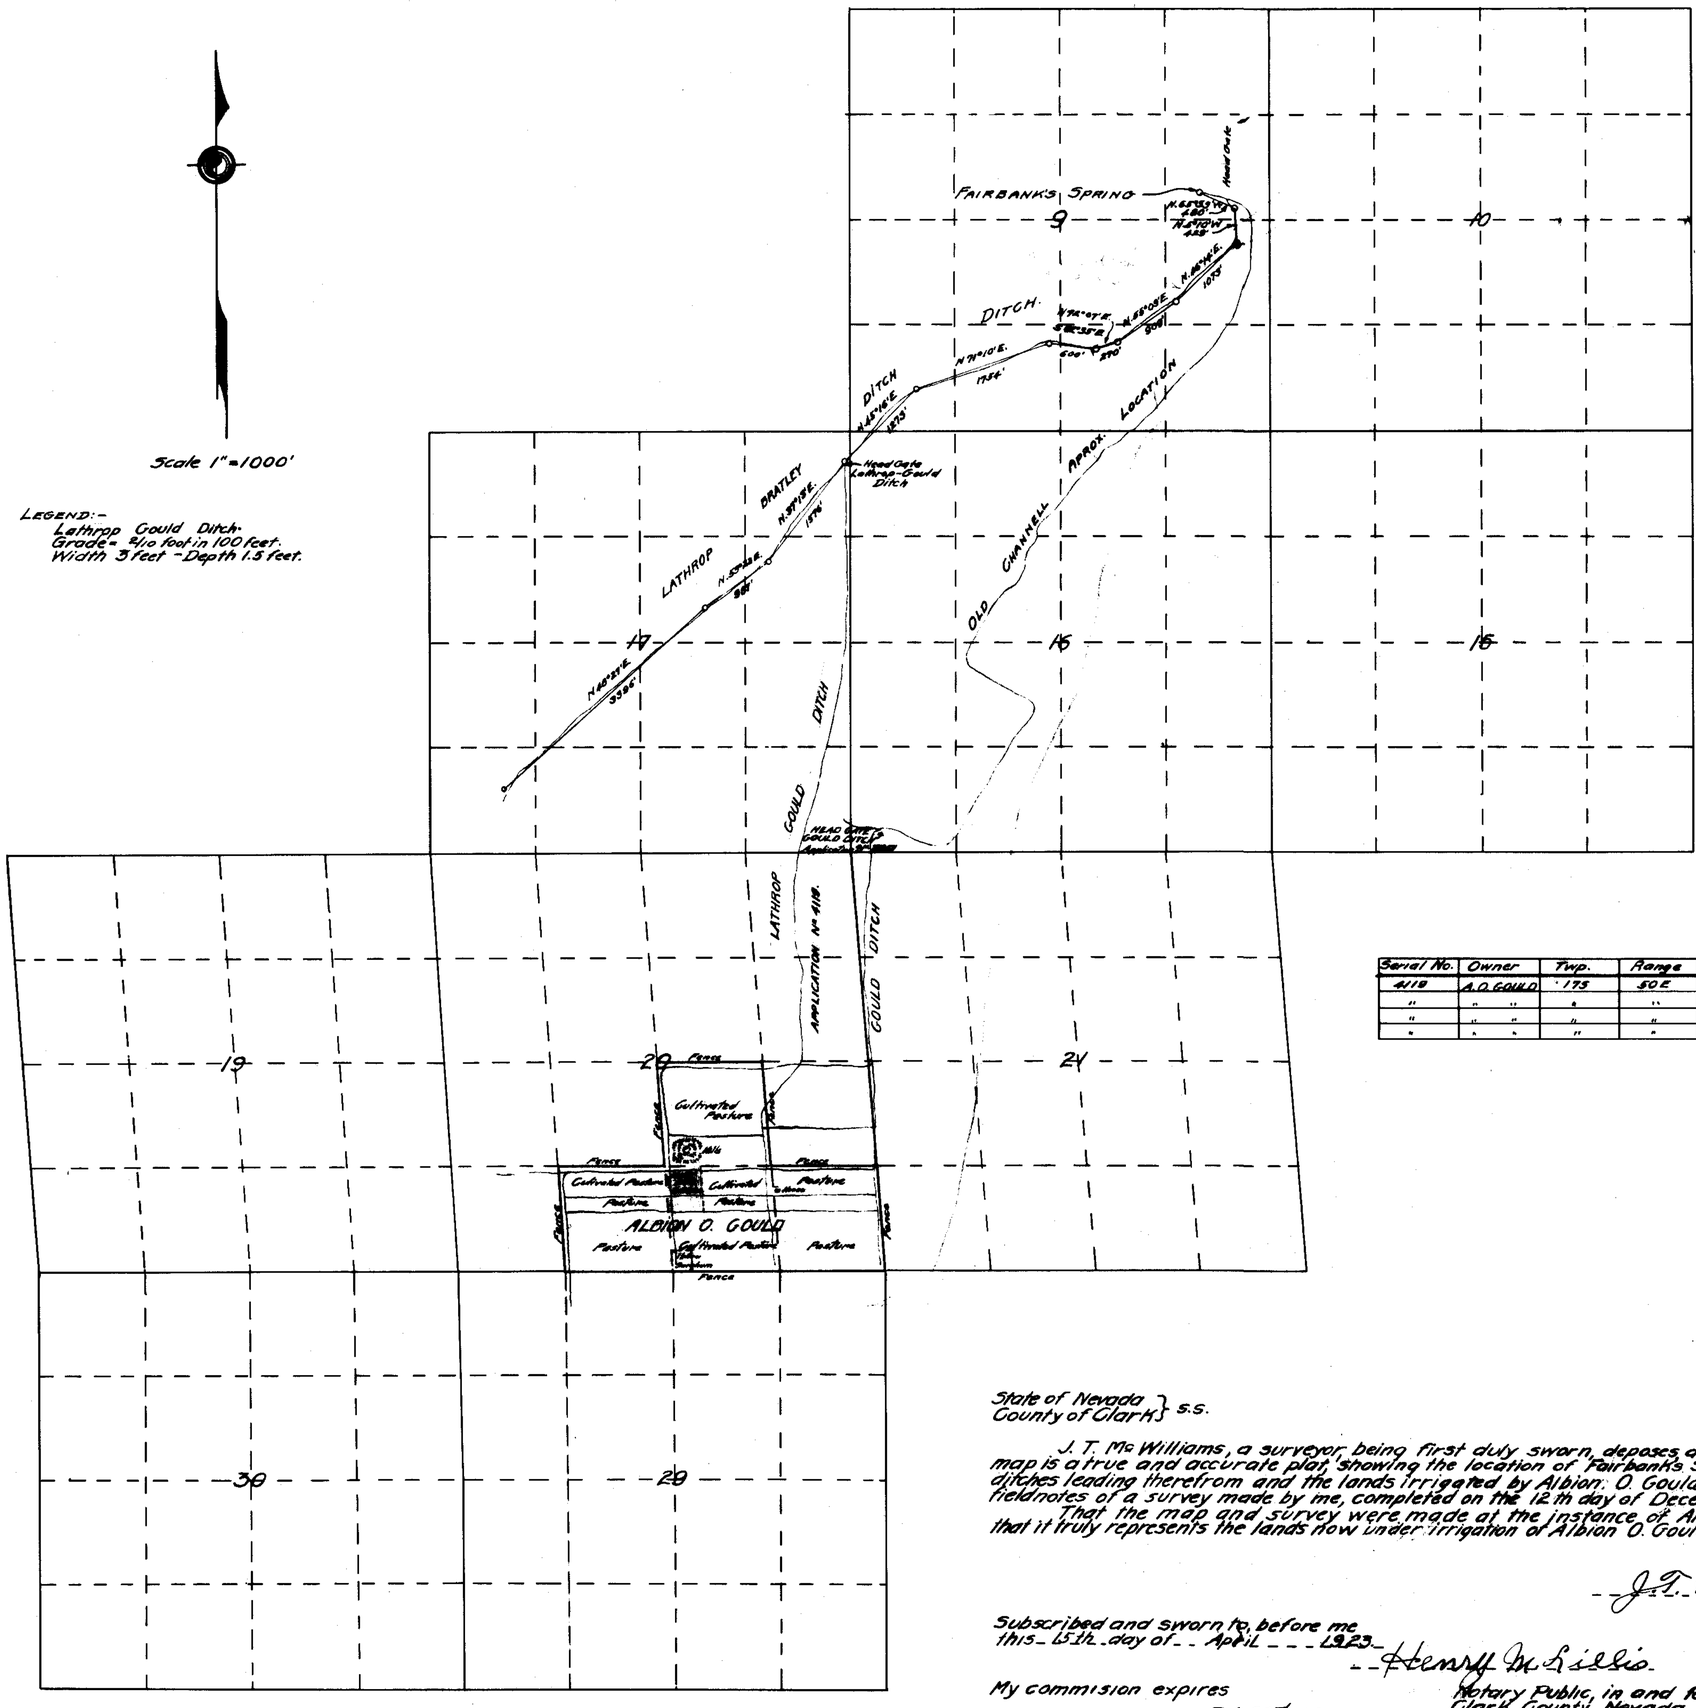

Serial No.	Owner	Twp.	Range	Section	Subd. of Section	Cultivated Acreage	Descr. of Culture	Date of Culture
4119	A.O. GOULD	175	50 E	20	N.W.¼ of S.E.¼.	32 Acres	Cultivated Pasture	
"	" "	"	"	"	S ½ of S.E.¼.	74 "	" "	
"	" "	"	"	"	S.E.¼ of S.W.¼.	40 "	" "	
"	" "	"	"	"	S.½ of S.E.¼.	6 Ac.	Kaffir Corn	

FILED
April 17, 1923
STATE ENGINEER'S OFFICE

State of Nevada } s.s.
County of Clark }

J. T. McWilliams, a surveyor, being first duly sworn, deposes and says, that this map is a true and accurate plat, showing the location of Fairbanks Spring the irrigation ditches leading therefrom and the lands irrigated by Albion O. Gould, as taken from the fieldnotes of a survey made by me, completed on the 12th day of December, 1921.

That the map and survey were made at the instance of Albion O. Gould and that it truly represents the lands now under irrigation of Albion O. Gould.

J. T. McWilliams
Surveyor

Subscribed and sworn to, before me this 15th day of April 1923.

Henry M. Lillis
Notary Public, in and for Clark County, Nevada.

My commision expires Feb. 22nd 1927.

Map Case 2951

4119