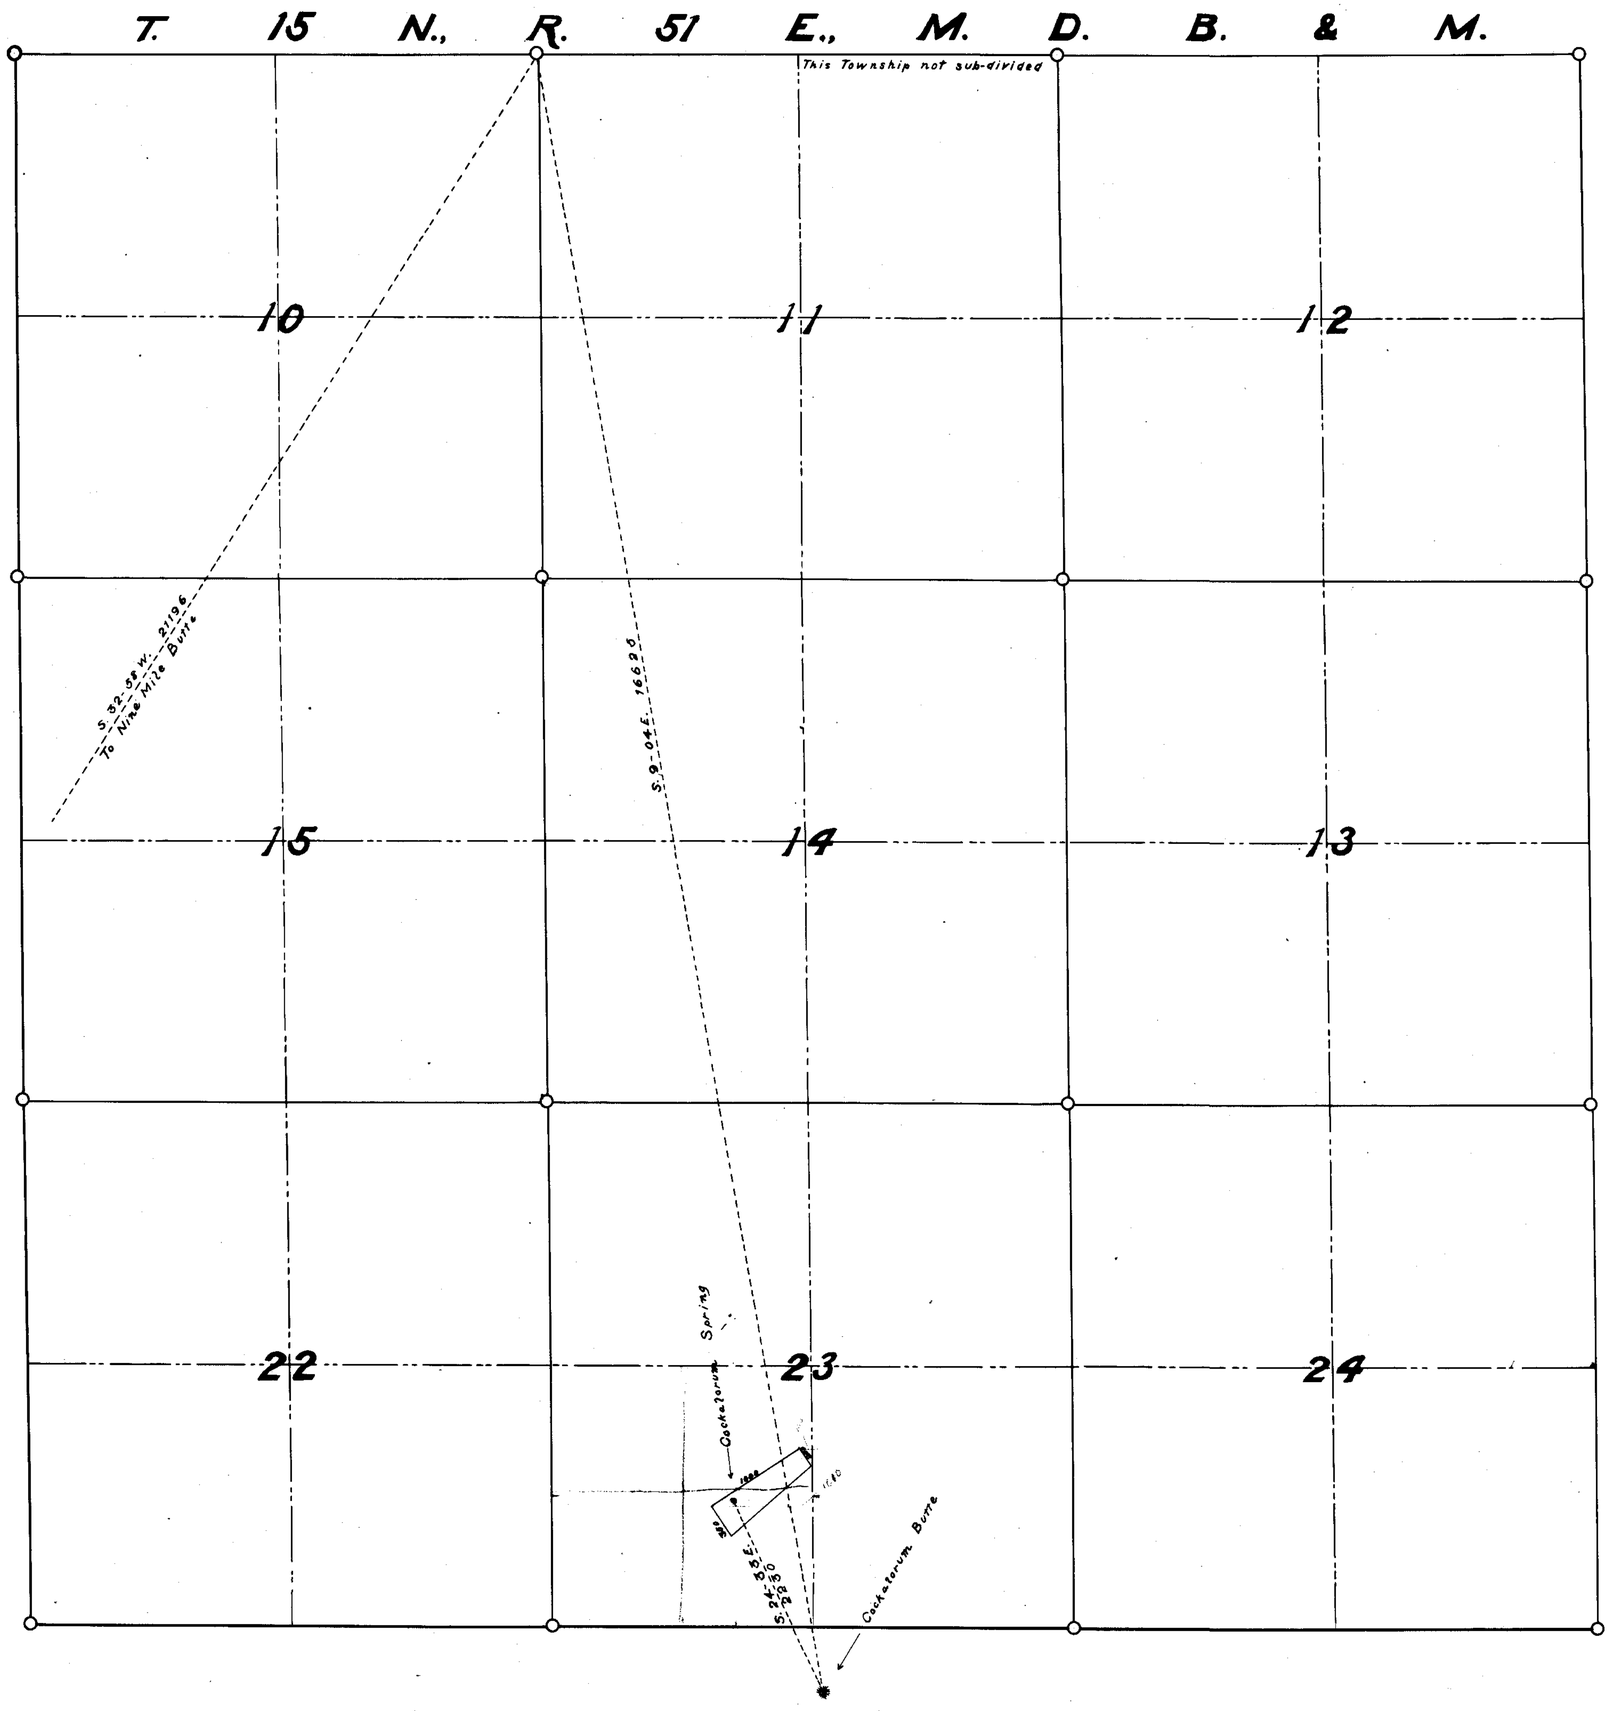


STATE OF NEVADA, } ss.
COUNTY OF NYE

Geo. T. Saxton, being first duly sworn, deposes and says that the map shown hereon is a true and accurate plat of the Spring and ground to be irrigated, as taken from the field notes of a survey made by me and completed on the 11th day of July, 1916; that the survey was made at the instance of C. W. WILLIAMS; that the map represents the works or a portion thereof, described in Application No. 4128.

Geo. T. Saxton
Surveyor.

Subscribed and sworn to before me this, the 9th day of October 1916.

C. O. Hemmel
Notary Public in and for White Pine County, Nevada.

My commission expires on July 30, 1920.

# MAP
SHOWING
# SPRINGS
AND LAND TO BE IRRIGATED
UNDER APPLICATION No 4128.
C. W. WILLIAMS, Applicant.
Duckwater, Nye County, Nevada.
Scale 800 ft = 1 inch.

Certificate No. 4354 Issued Feb. 29, 1956
Certificate No. 4354-1 Issued Feb. 29, 1956
Amended Certificate No. 4450 Issued Sept. 12, 1956
Amended Certificate No. 4450-1 Issued Sept. 12, 1956

4128