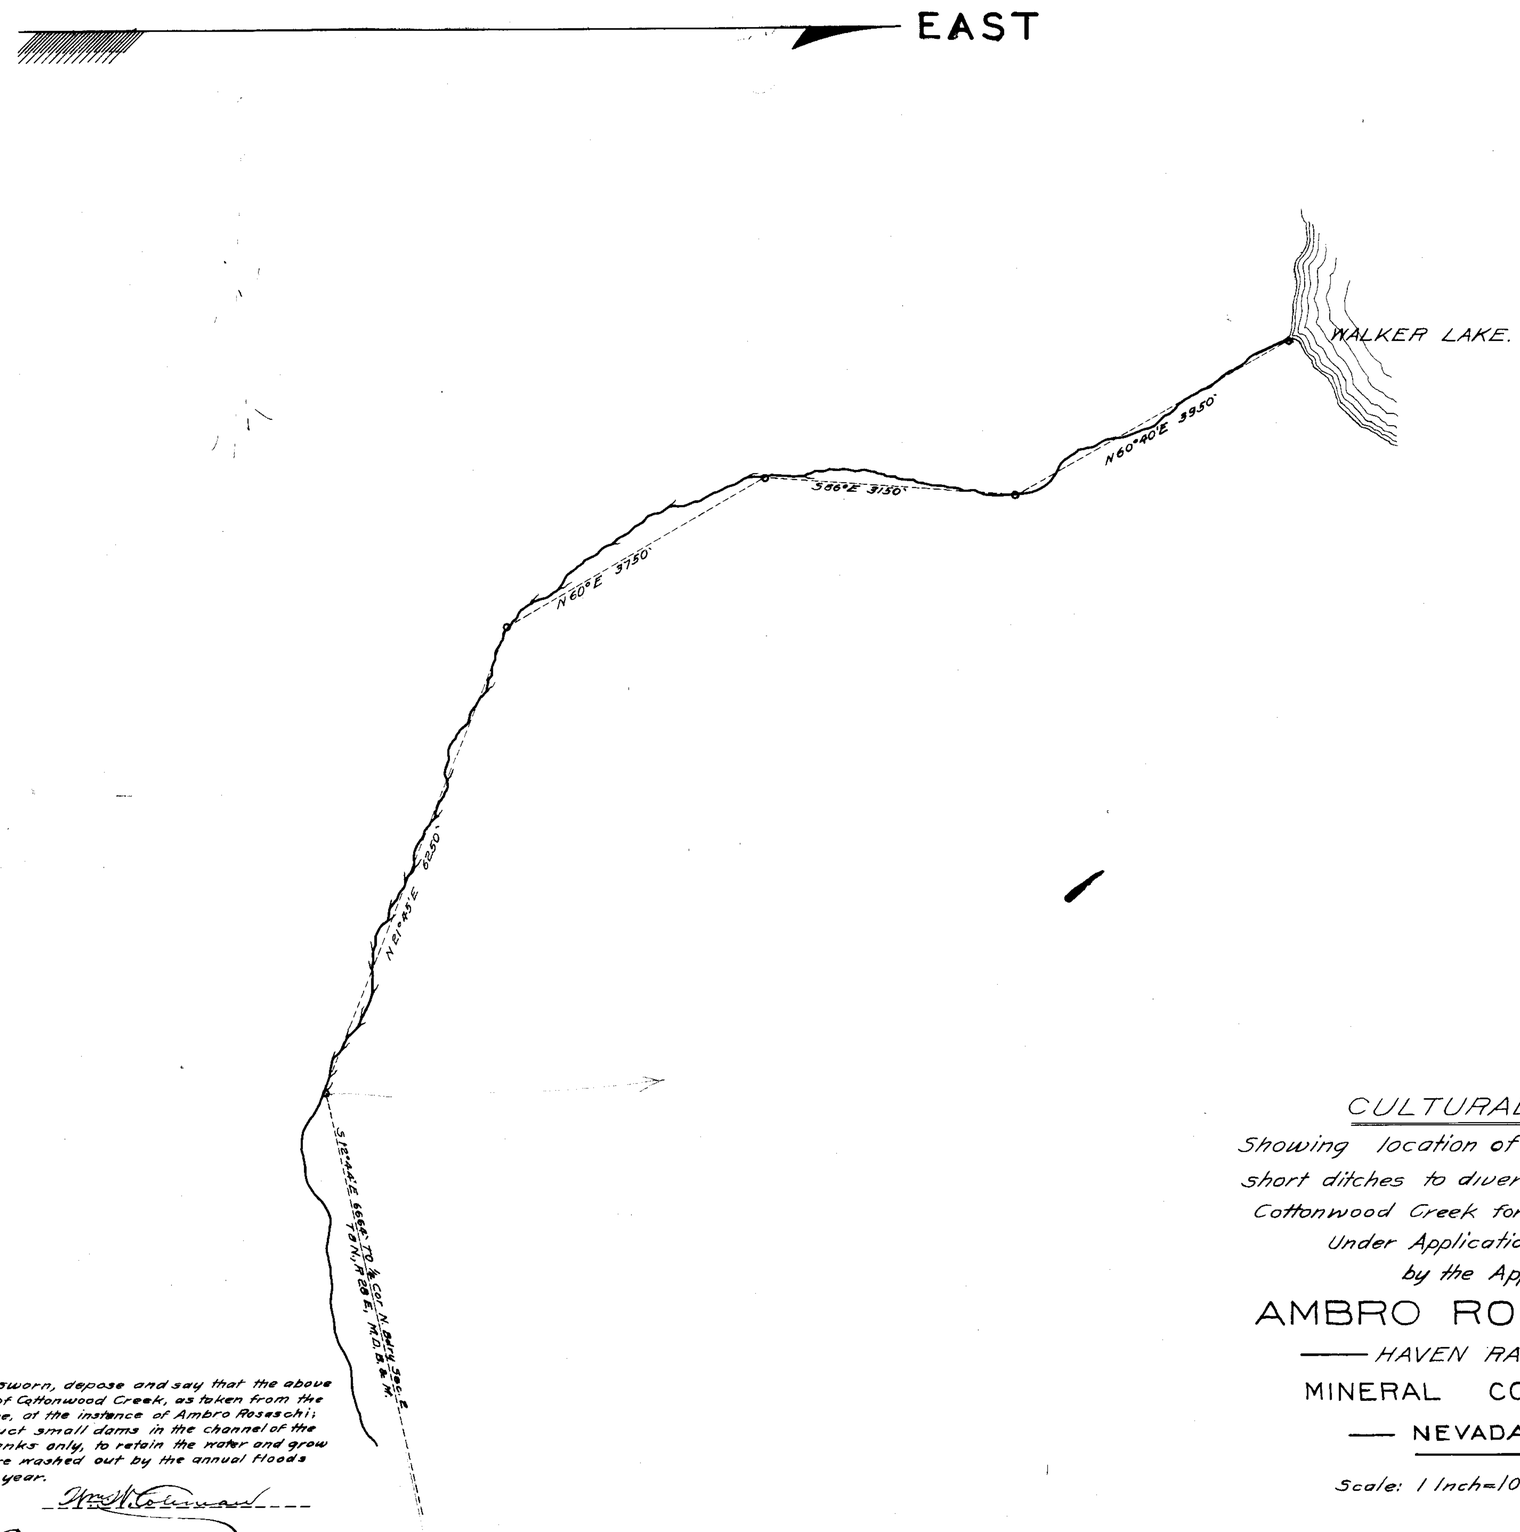

State of Nevada | ss.
County of Lyon

I, Wm. W. Coleman, being first duly sworn, depose and say that the above map is a true and accurate plat of Cottonwood Creek, as taken from the field notes of a survey made by me, at the instance of Ambro Rosaschi; that the method of use, is to construct small dams in the channel of the creek to turn the water along the banks only, to retain the water and grow feed for Stock; that these dams are washed out by the annual floods and must be re-constructed each year.

Wm. W. Coleman

Subscribed and sworn to before me this 6th day of October, 1917

Edgar J. Cooper
Notary Public in and for Lyon County, Nevada.

FILED

CULTURAL MAP

Showing location of small dams and short ditches to divert the water of Cottonwood Creek for stock purposes Under Application No. 4131 by the Applicant

AMBRO ROSASCHI

HAVEN RANCH,

MINERAL COUNTY,

NEVADA.

Scale: 1 Inch=1000 Feet.

4131