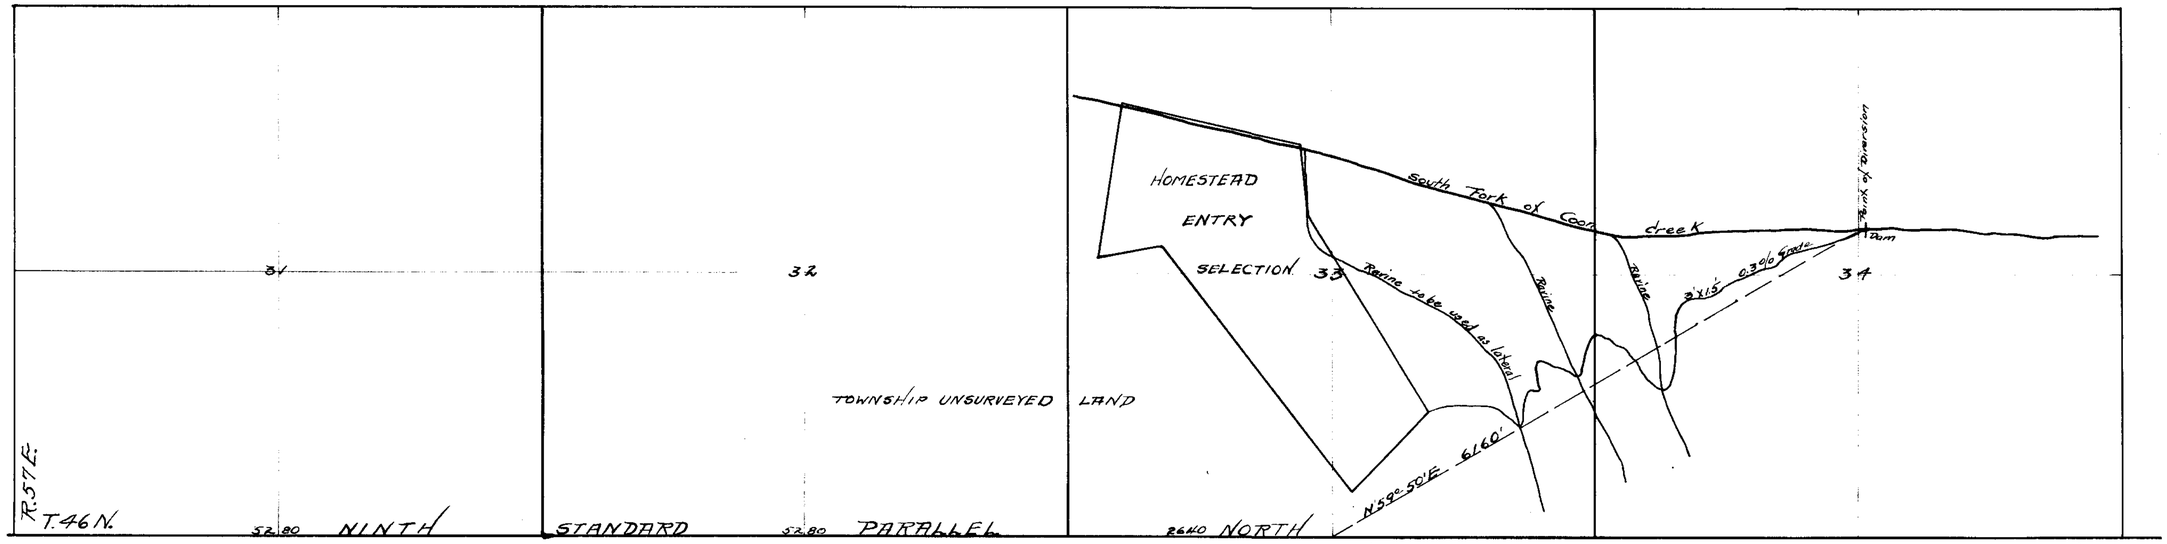

MAP
—OF—
APPLICATION NO. 4136.
— HELD BY —
ENION F. RIDDLE.

THE WATERS OF SOUTH FORK OF COON CREEK ARE TO BE USED UNDER THIS PERMIT

— Scale 800 Feet to an Inch. —

STATE OF NEVADA }
COUNTY OF ELKO } SS

F.R. Jacoby, being first duly sworn, deposes and says that the above map is a true and accurate plat of the irrigation works, as taken from the field notes of survey made by me completed on the 18th Day of October 1916; That the map and survey were made at the instance of Enion F. Riddle; That the map represents the works described in Application No 4136, together with the location of the streams and ditches in the immediate vicinity.

F.R. Jacoby. Surveyor.

Subscribed and sworn to before me this the 23rd day of October 1916

Chas. A. Triplett

Notary Public in and for Elko County, Nevada.

10/25/16

4136