PLAT
SHOWING
WATER APPLICATION
of
E.J. Burns
in
GRAPEVINE MOUNTAINS
NYE COUNTY, NEVADA

Scale 1" = 3000' Chas. A. Reno Surveyor

Serial No.	Date of Filing	Applicant	Source	Section	Subdivision	Twp	Range	Purpose including Domestic	Remarks
		E.J. Burns	Willow Spgs	2	NW¼	11S	43E	Stock Watering	Actual diversion made by iron pipe and trough.

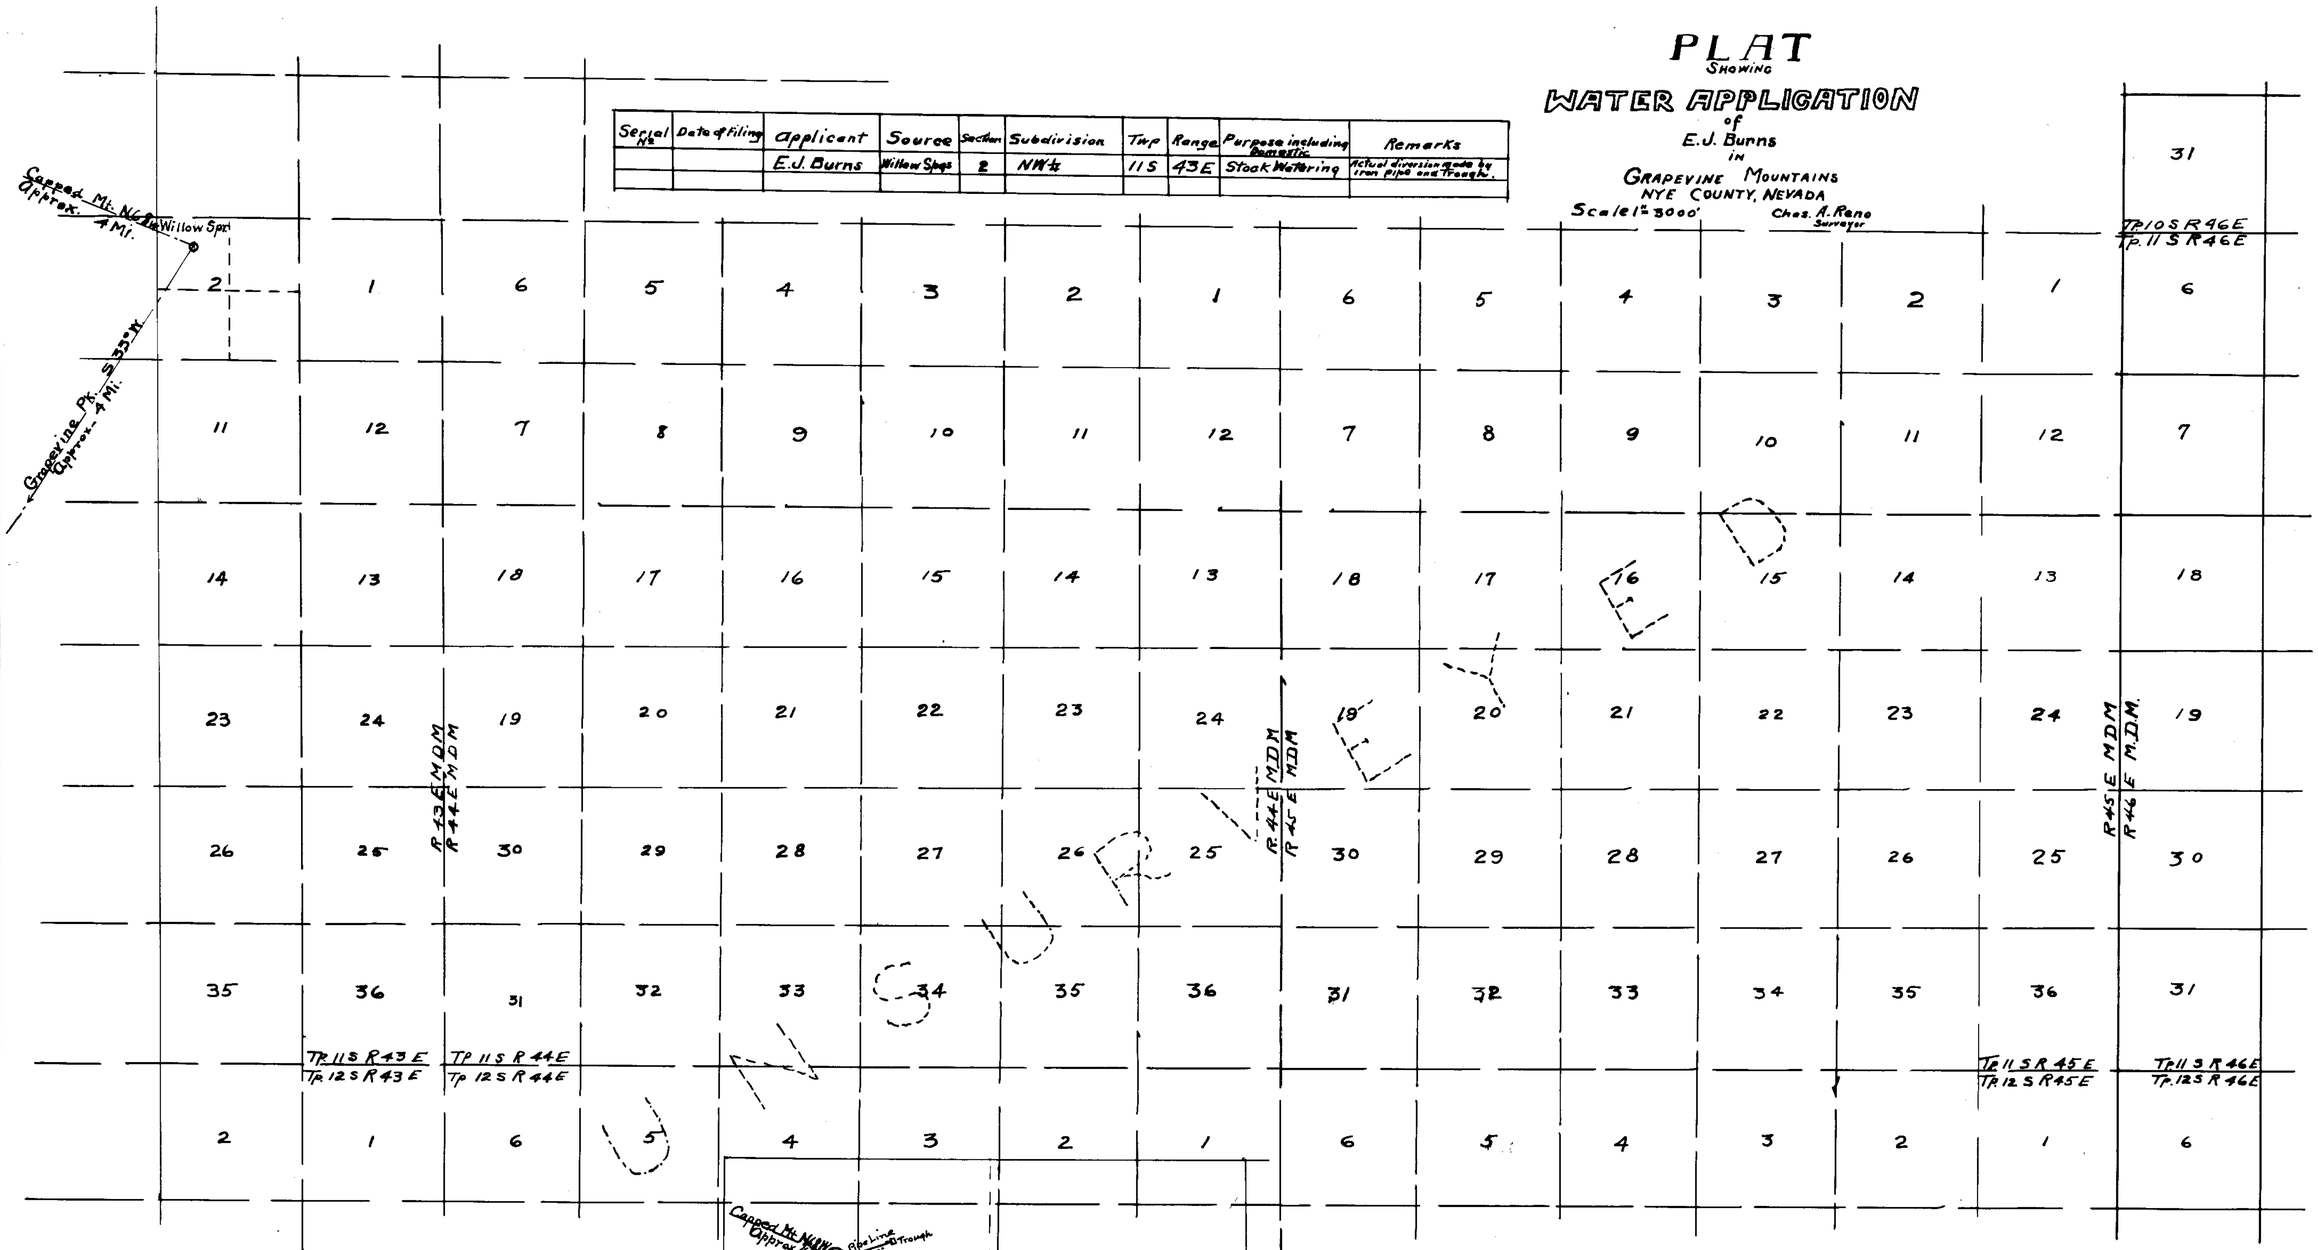

State of Nevada
County of Nye

Chas A. Reno, being first duly sworn, deposes and says that the above map is a true and accurate plat showing the location of Willow Springs and the work done thereon, as taken from the field notes of a survey made by me, completed April 13, 1923

That, the map and survey were made at the instance of E. J. Burns, the applicant to Willow Springs, and that it truly represents the location of springs shown thereon.

May 11, 1923

Chas. A. Reno,
Surveyor.

Subscribed and sworn to before me this 4th day of May, 1923.

C W Thomas

Notary public in and for Nye Co Nevada
My Commission expires Jan. 30 - 1927

Certificate No. 799, Bk. 4 for 0.00022 c.f.s.

(S)

4149