Application No 4151
Located in Sec 17. T33 N-R37E

Map showing springs and proposed Mill site, point of diversion of water application of W.S. O'Brien and F.M. Planck

Scale 1" = 300 ft Survey Nov 15 1916 by R.E. TILDEN. C.Engr

Humboldt County Nevada.

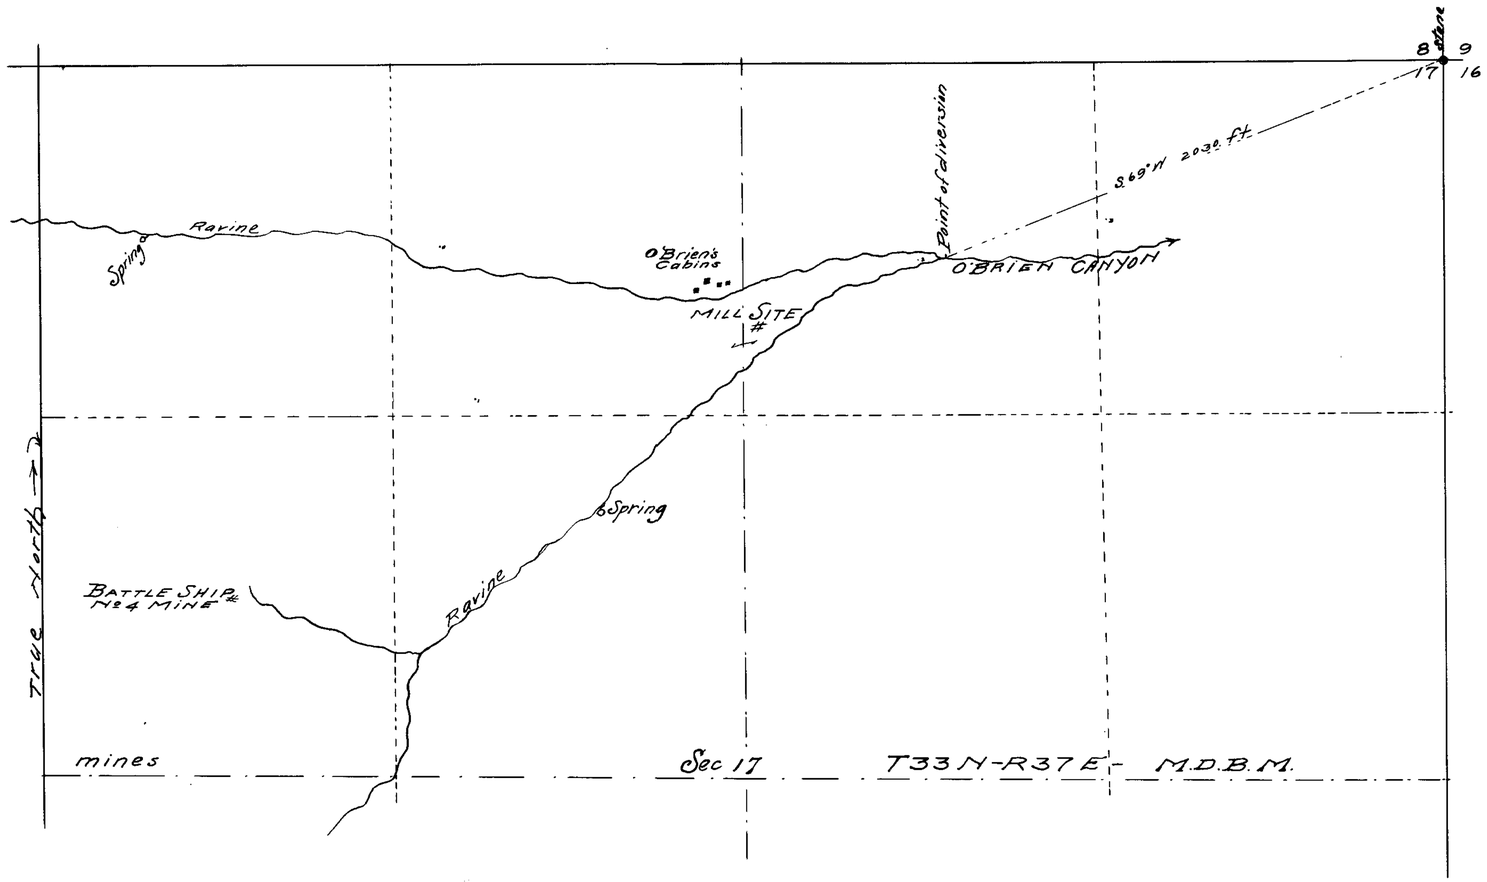

State of Nevada
County of Humboldt } ss

I. R.E. Tilden being first duly sworn, depose and say that the above map is a true and accurate plat of the mining and milling works, as taken from the field notes of a survey made by me & completed on Nov-15-1916; that such survey was made at the instance of W. S. O'Brien; that the map represents the works described in Application No 4151, together with the location of the streams and ditches in the immediate vicinity.

R. E. Tilden

Subscribed and sworn to before me this the 7th day of January 1918.

C.D. Mackay.

Notary Public in and for Humboldt County, Nevada.

FILED
JAN 8 1918

See "White House" book 88/77

4151