Section	Subdivision	Township	Range	Cult. Acreage	Descript. Culture	Date First Culture
24	SW¼ of SE¼	12 N	20 E.	9 Acres	Alfalfa	
"	NW. of SE	"	"	24.5 "	"	
"	N.E. of SW.	"	"	23.0 "	"	
"	S.E. of SW.	"	"	23.0 "	"	
25	N.E. of NW	"	"	2.5 "	"	
24	S.W. of S.W.	"	"	5.0 "	Pasture.	
25	N.E. of N.W.	"	"	7.0	Orchard-Pasture	
25	N.W. of N.W.	"	"	4.0	Pasture.	

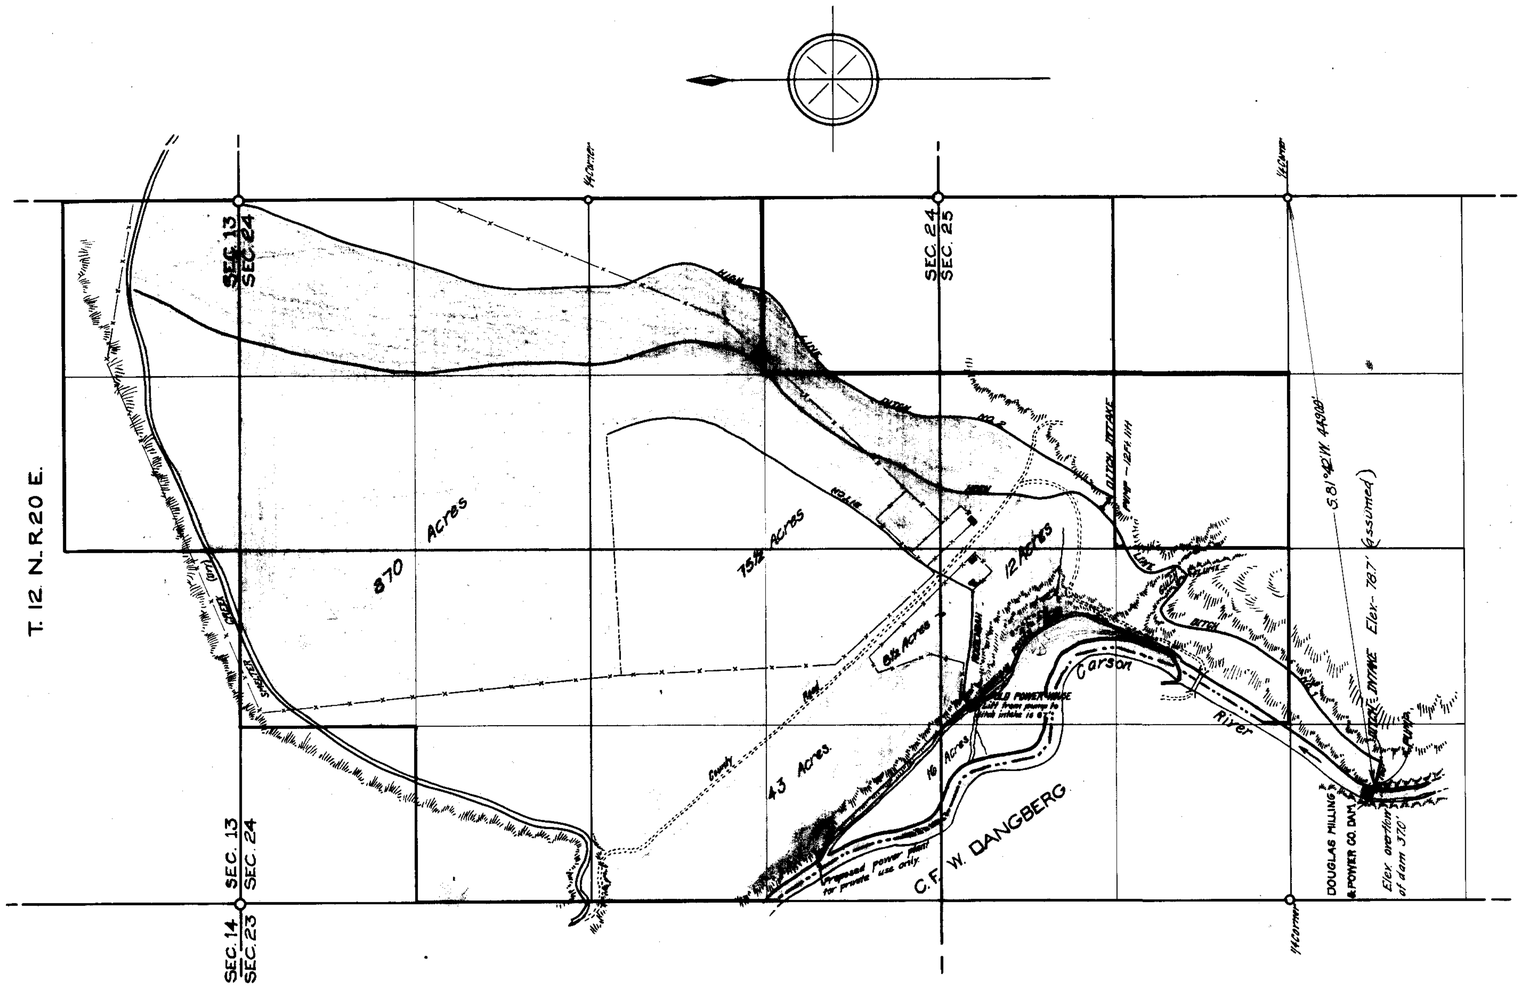

STATE OF NEVADA } S.S.
County of Douglas

I, O. L. Hussman, being first duly sworn, depose and say that the above map is a true and accurate plat of the Louis Ruhenstroth (Rodenbah) Ranch, as taken from the field notes of a survey made by me and completed on the 21st day of March, 1917; that such survey was made at the instance of Louis Ruhenstroth; that the map represents the works described in Application No's 4158 and 4159, together with the location of streams and ditches in the immediate vicinity.

O. L. Hussman
Surveyor.

Subscribed and sworn to before me this the 5th day of April 1917.

J. A. Cardinal
Notary Public in and for Douglas County, Nevada.

FILED

MAP
SWOWING
NEW POINT OF DIVERSION
AND
LANDS
TO BE
IRRIGATED
BY
LOUIS RUHENSTROTH
IN
DOUGLAS CO., NEVADA
UNDER APPLICATIONS
4158 AND 4159
SCALE:- 600 FEET = 1 INCH

O. L. HUSSMAN SURVEYOR MARCH 1917

4158-4159