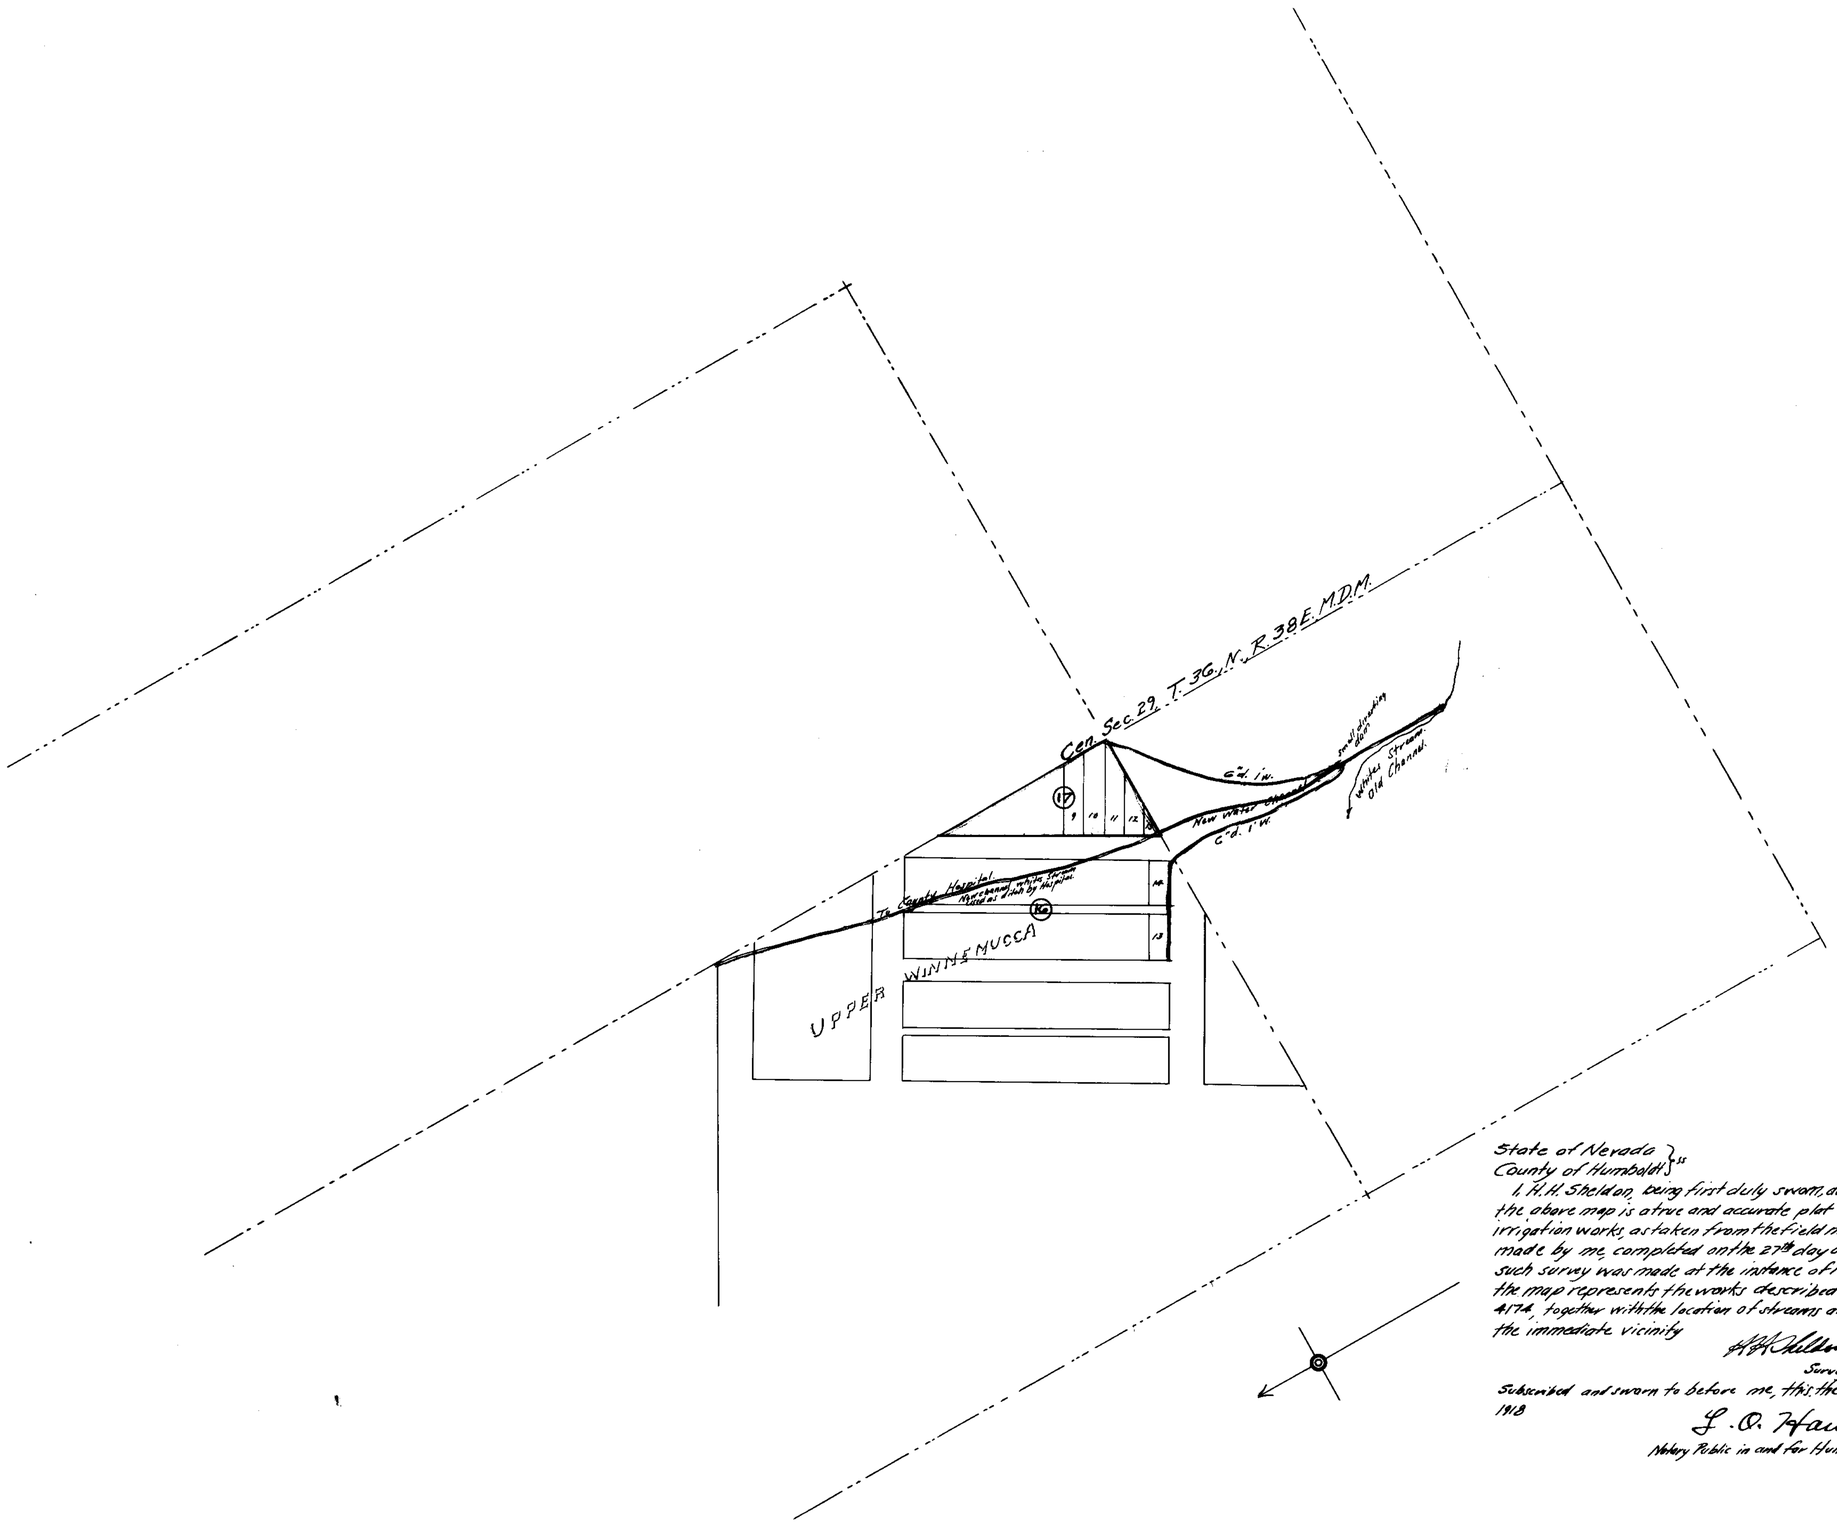

State of Nevada }
County of Humboldt } ss

I, H.H. Sheldon, being first duly sworn, depose and say that the above map is a true and accurate plat of the proposed irrigation works, as taken from the field notes of a survey made by me, completed on the 27th day of July, 1918; that such survey was made at the instance of H. Warren; that the map represents the works described in Application 4174, together with the location of streams and ditches in the immediate vicinity

H.H. Sheldon, C.E.
Surveyor.

Subscribed and sworn to before me, this the 29th day of July, 1918

L. O. Hawkins
Notary Public in and for Humboldt County, Nevada.

Scale No. 3402 Issued Feb 20, 1950 for 0.0186 cts. for 2 m. 7 Dam

MAP
OF
PROPOSED SYSTEM OF IRRIGATION
OF
H. WARREN
FROM
WHITES CREEK
HUMBOLDT CO NEVADA
JULY 1917 SCALE 1"=200'

(S)

4174