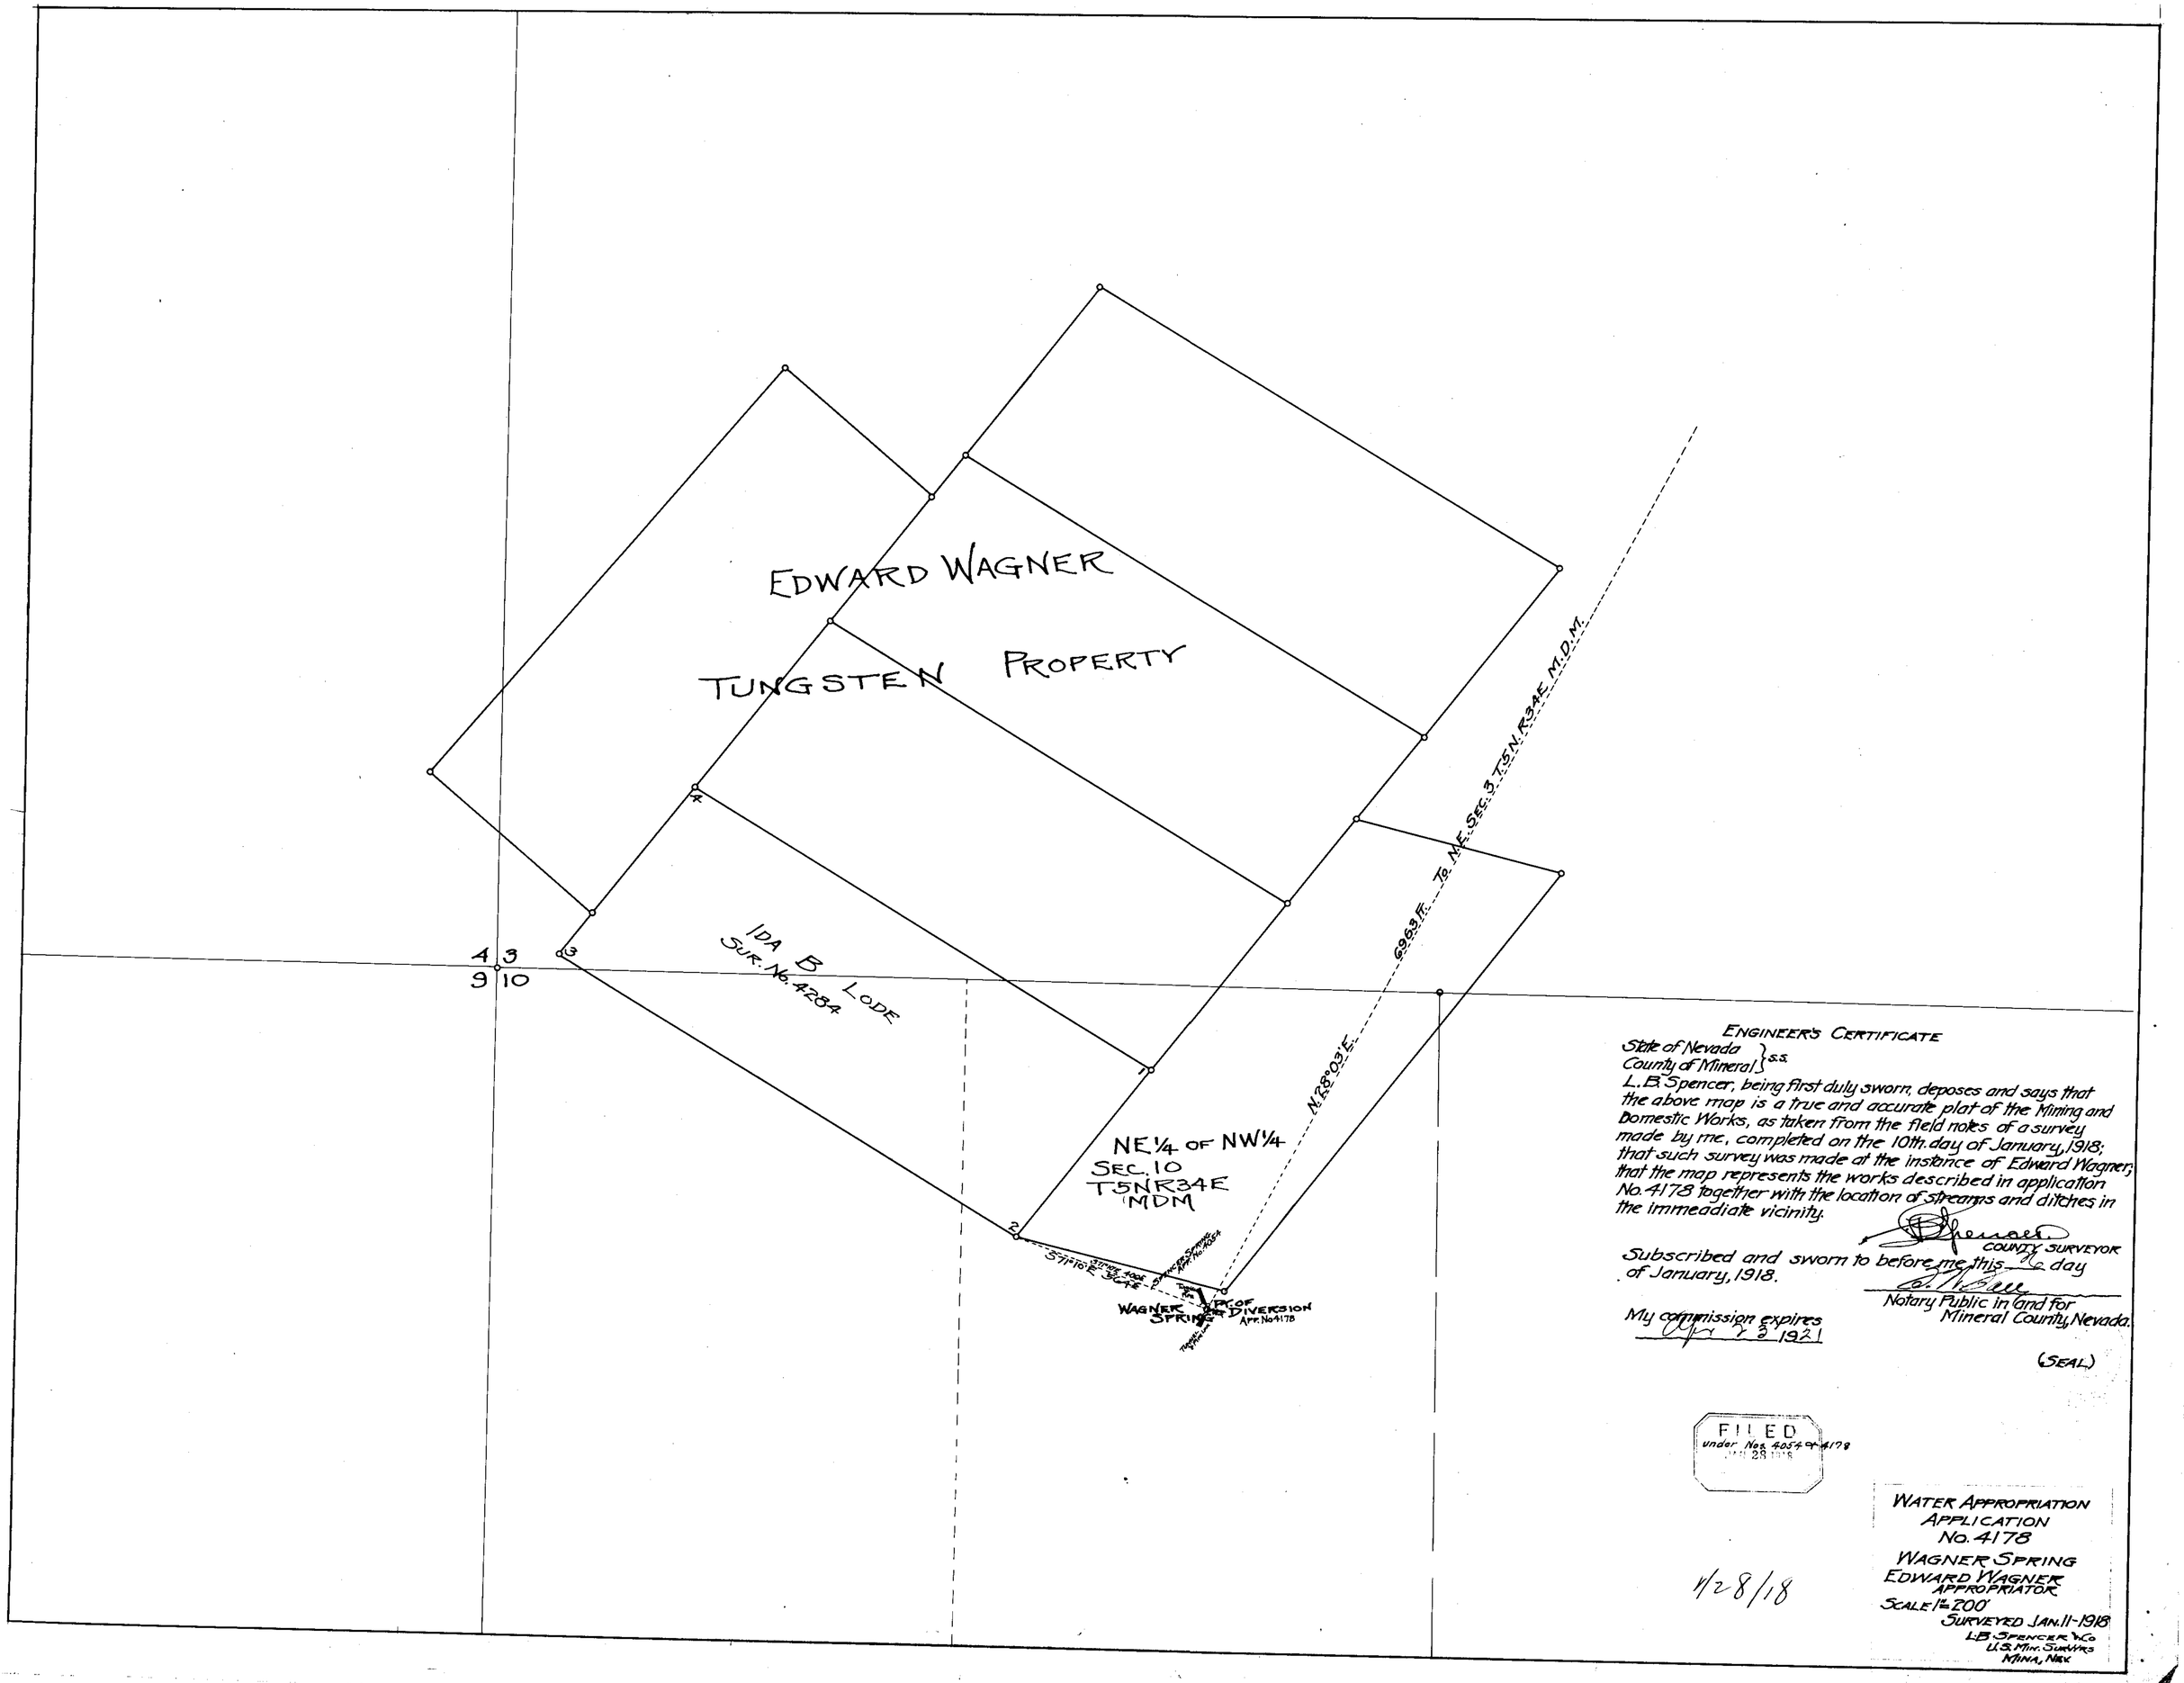
EDWARD WAGNER
TUNGSTEN PROPERTY
IDA B LODE
SUR. No. 4284
4 3
9 10
NE¼ OF NW¼
SEC. 10
T5NR34E
MDM
N.28°03'E.
6963 FT. To N.E. SEC. 3 T.5N.R34E M.D.M.
S71°10'E 5646
WAGNER SPRING
PT. OF DIVERSION
APP. No 4178
ENGINEER'S CERTIFICATE
State of Nevada } S.S.
County of Mineral }
L. B. Spencer, being first duly sworn, deposes and says that the above map is a true and accurate plat of the Mining and Domestic Works, as taken from the field notes of a survey made by me, completed on the 10th. day of January, 1918; that such survey was made at the instance of Edward Wagner; that the map represents the works described in application No. 4178 together with the location of streams and ditches in the immeadiate vicinity.
COUNTY SURVEYOR
Subscribed and sworn to before me this 26 day of January, 1918.
Notary Public in and for Mineral County, Nevada.
My commission expires Apr 23 1921
(SEAL)
FILED
under Nos. 4054 & 4178
JAN 28 1918
1/28/18
WATER APPROPRIATION APPLICATION No. 4178
WAGNER SPRING
EDWARD WAGNER APPROPRIATOR
SCALE 1" = 200'
SURVEYED JAN. 11-1918
L.B. SPENCER & Co
U.S. MIN. SURVRS
MINA, NEV.

4178 - 4054

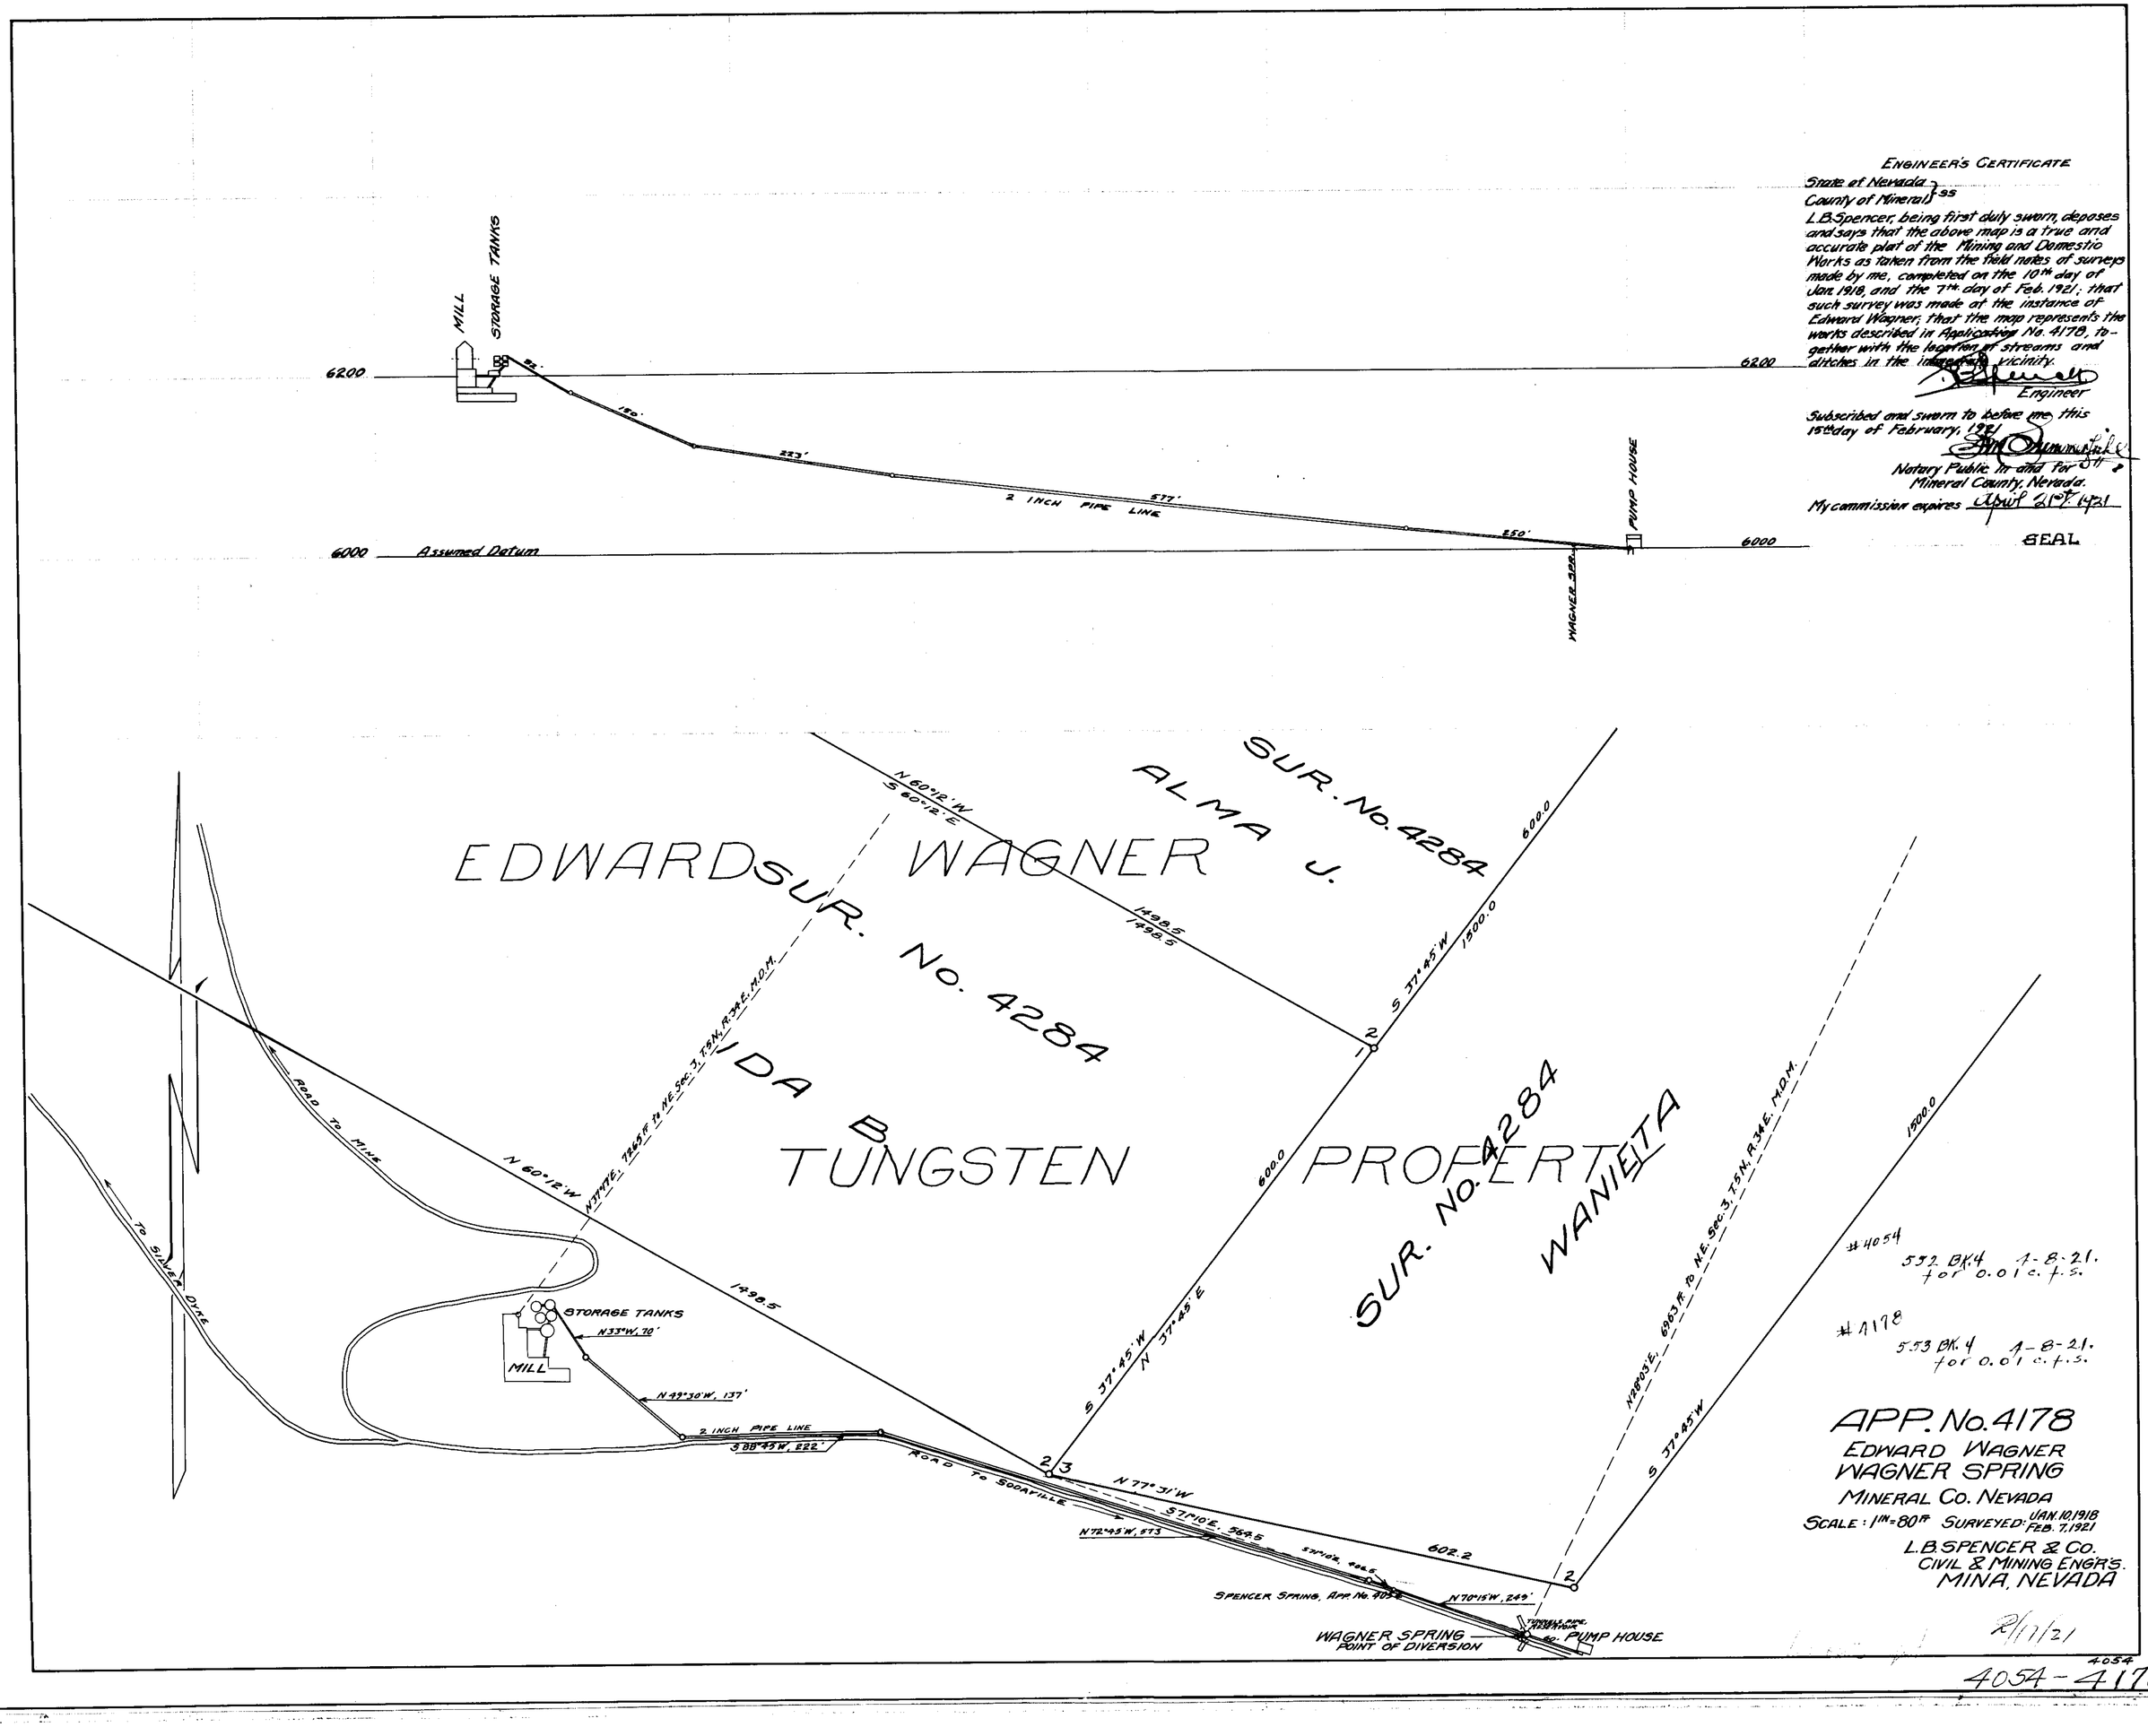

ENGINEER'S CERTIFICATE

State of Nevada }
County of Mineral } ss

L.B. Spencer, being first duly sworn, deposes and says that the above map is a true and accurate plat of the Mining and Domestic Works as taken from the field notes of surveys made by me, completed on the 10th day of Jan. 1918, and the 7th day of Feb. 1921; that such survey was made at the instance of Edward Wagner; that the map represents the works described in Application No. 4178, together with the location of streams and ditches in the immediate vicinity.

Engineer

Subscribed and sworn to before me, this 15th day of February, 1921

Notary Public in and for
Mineral County, Nevada.

My commission expires April 21st 1921

SEAL

4054-4178