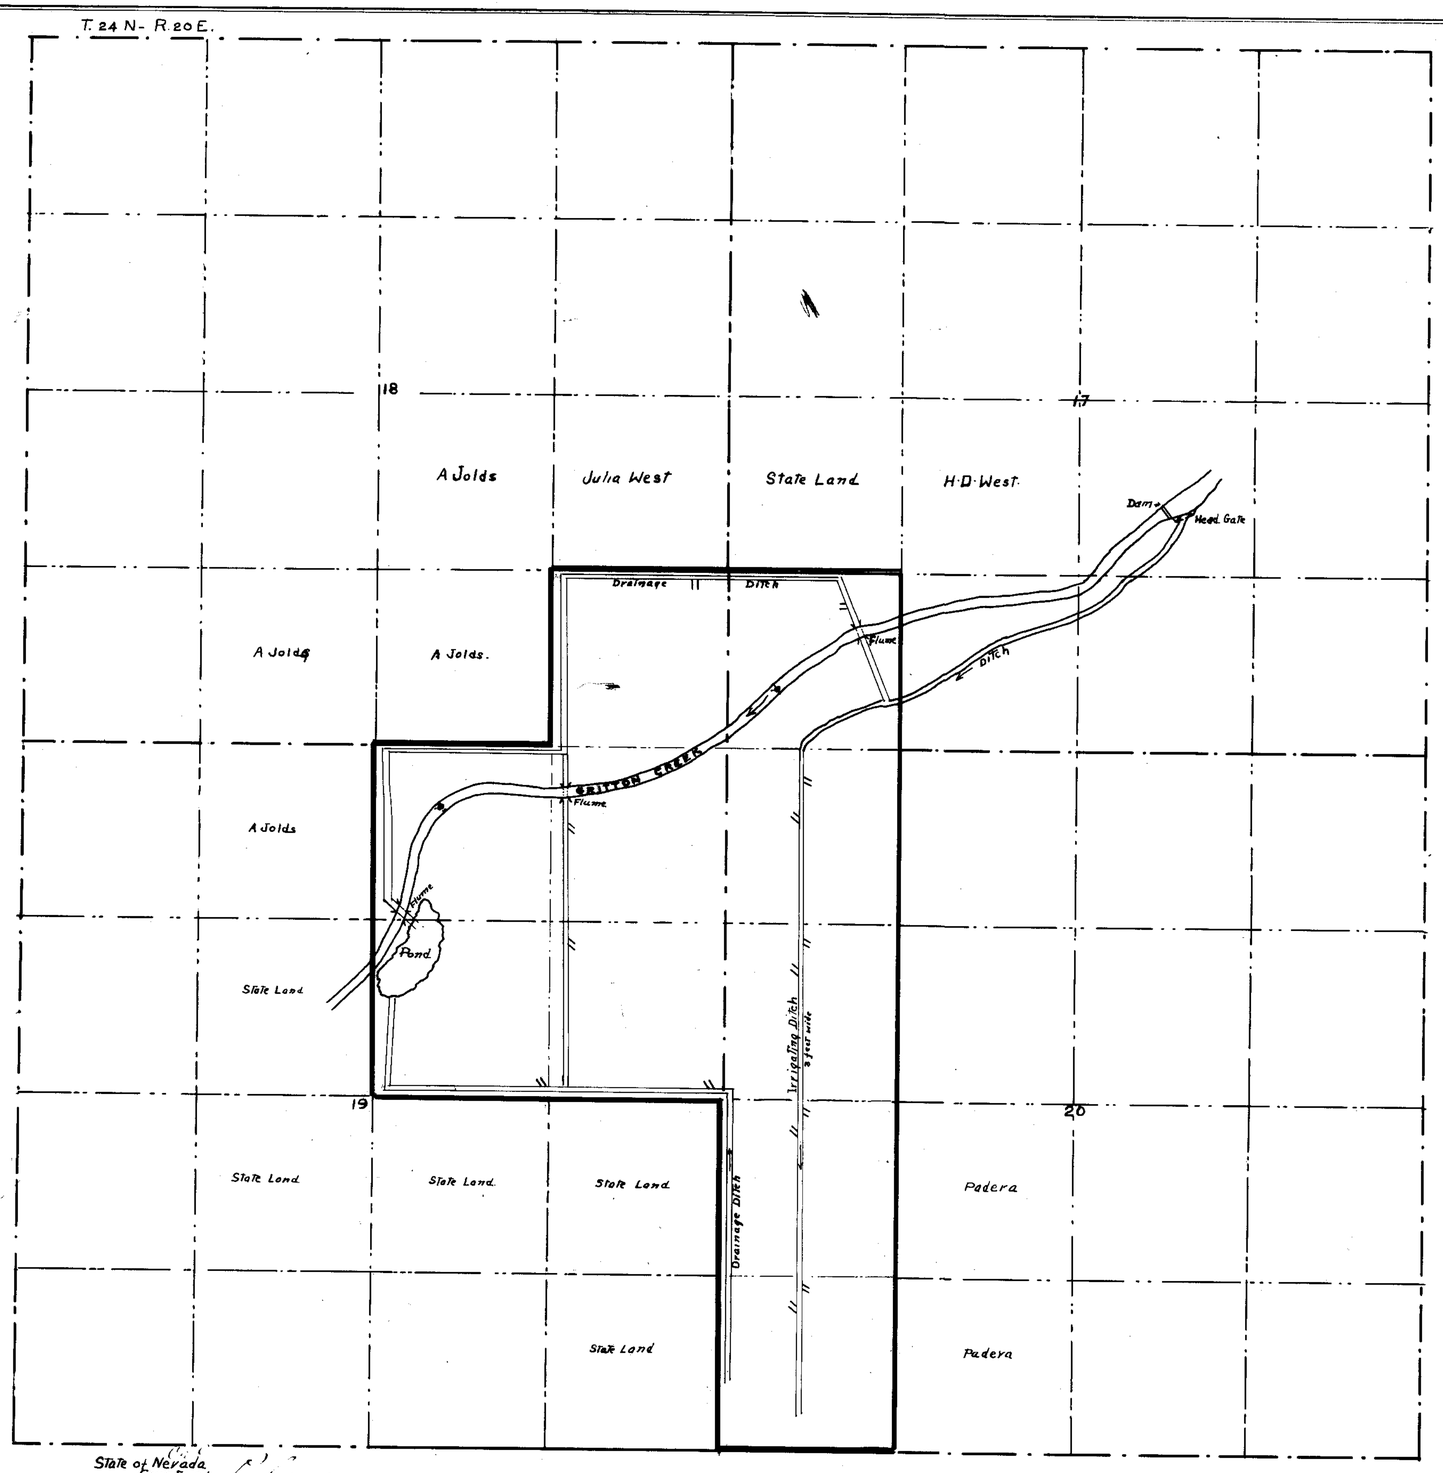

N

Scale: 1 INCH = 600 FEET.

State of Nevada
County of [illegible]

I, Reginald L. Gritton, being first duly sworn depose and say that the above map is a true and accurate plat of the Gritton irrigation works, as taken from the field notes of a survey made by me, completed on the [illegible] day of [illegible] 1917. That such survey was made at the instance of Reginald L. Gritton. That the map represents the work described in Application No. 4198 together with the location of streams and ditches in the immediate vicinity.

Reginald L. Gritton
Surveyor.

Subscribed and sworn to before me this 19 day of [illegible] 1917

Notary Public in and for [illegible] County, Nevada

FILED

GRITTON CREEK IRRIGATION PROJECT.
Application No. 4198

Reginald L. Gritton
Applicant

Address: [illegible]

4198