Section	Sub-division	Township	Range	Cultivated Acreage	Description of culture	Date of first culture

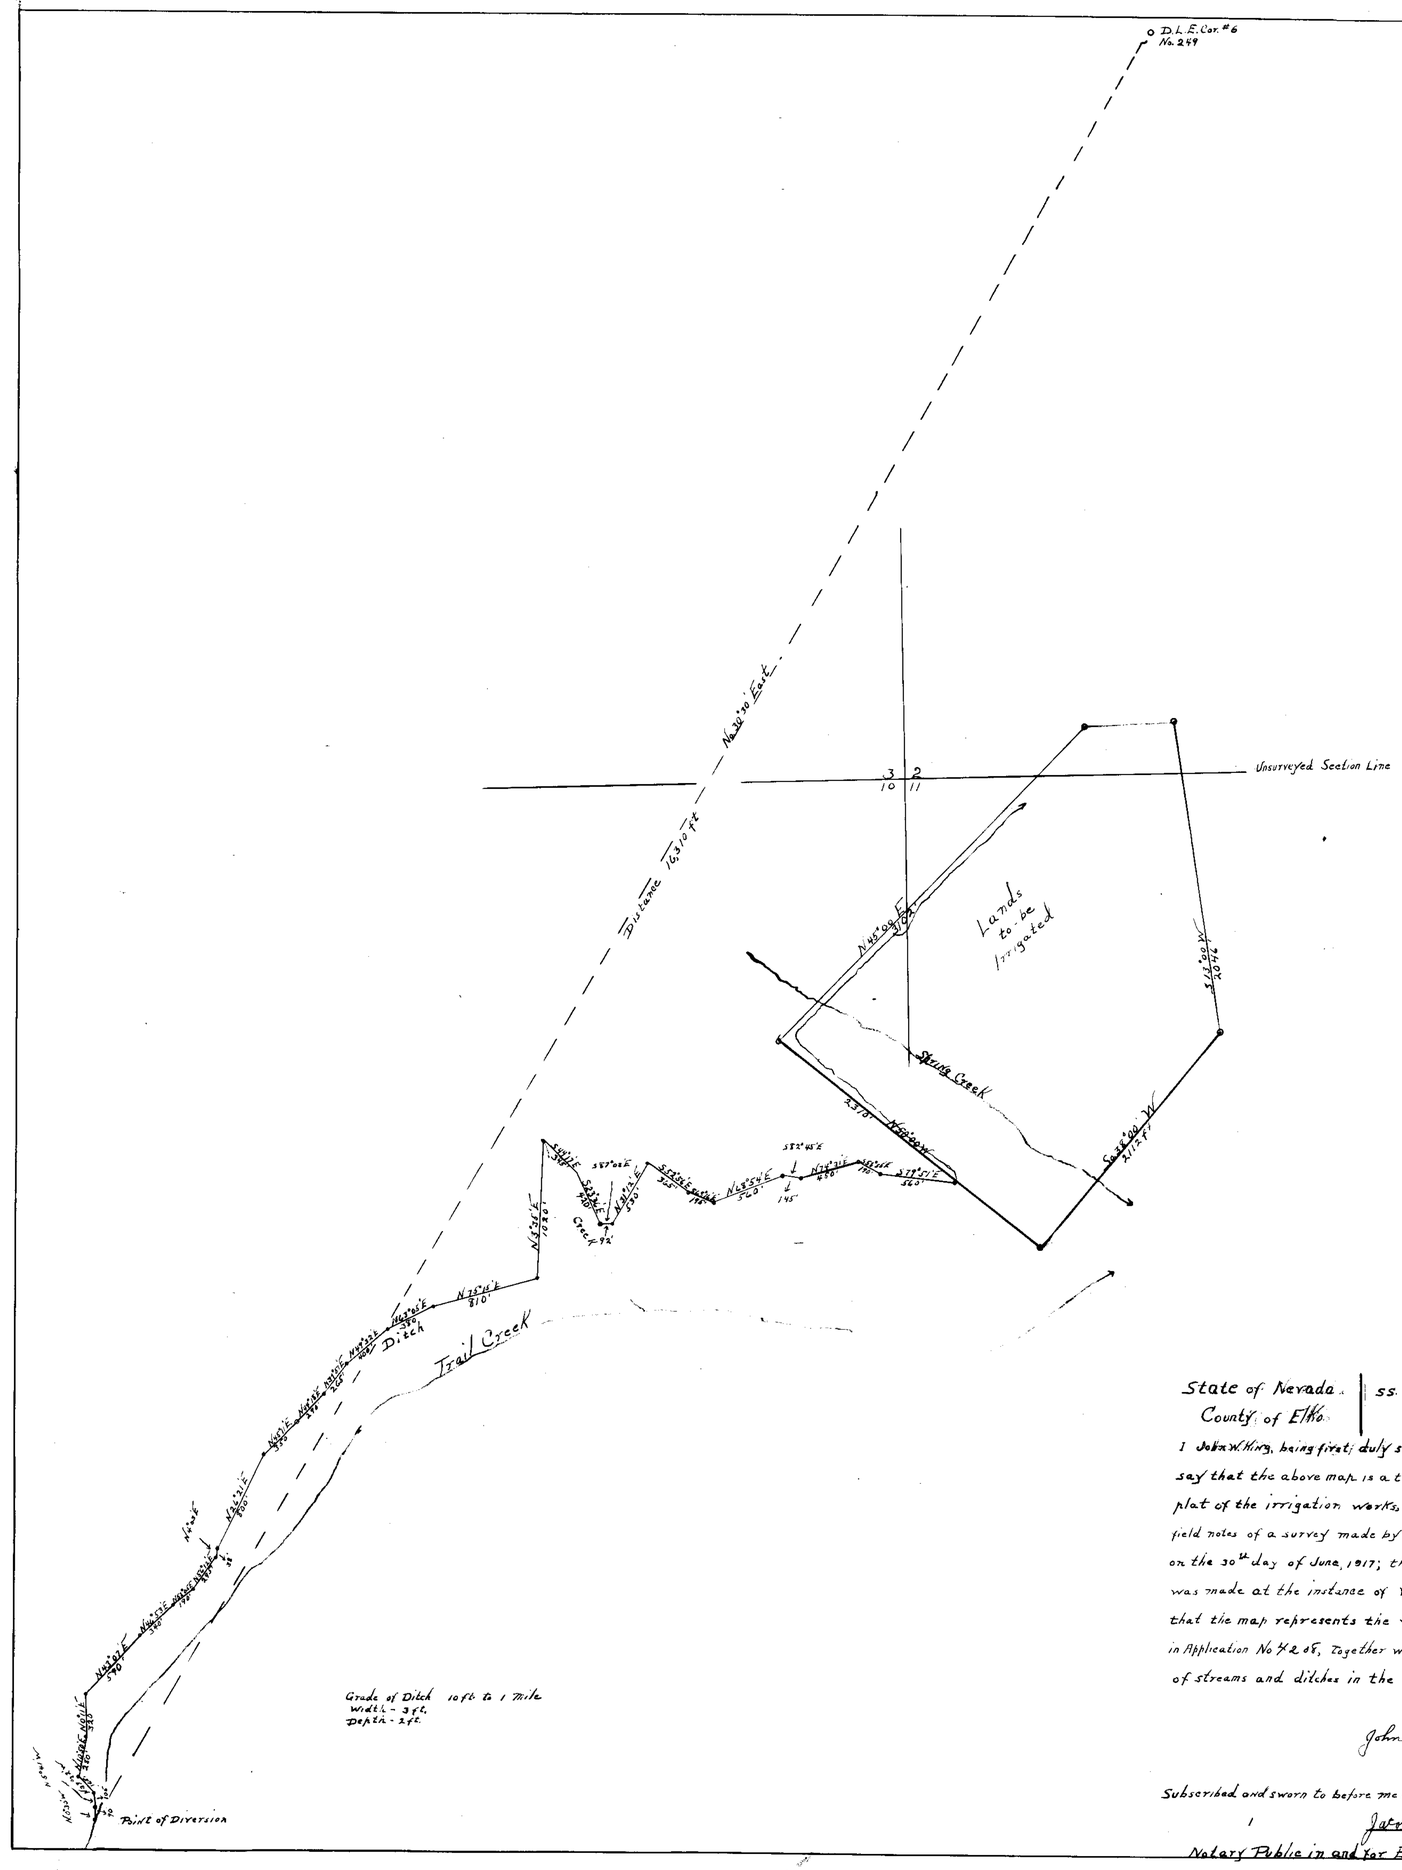

State of Nevada }
County of Elko } ss.

I John W. King, being first duly sworn, depose and say that the above map is a true and accurate plat of the irrigation works, as taken from the field notes of a survey made by me completed on the 30th day of June, 1917; that such survey was made at the instance of W. W. Ellisberry; that the map represents the works described in Application No. 4208, together with the location of streams and ditches in the immediate vicinity.

John W King
Surveyor

Subscribed and sworn to before me this the 8 day of Sept. 1917

Jacob L. Klark
Notary Public in and for Elko County - Nevada

FILED
STATE ENGINEER'S OFFICE

— W. W. Ellsberry —

Trail Creek

Serial No. 4208

T. 44 N. Range 53 E. M.D.M.

Unsurveyed

Scale 600 ft-to-1-in

Mtn City Elko County Nevada

4208