T 11 N, R 24 E, M.D.B & M

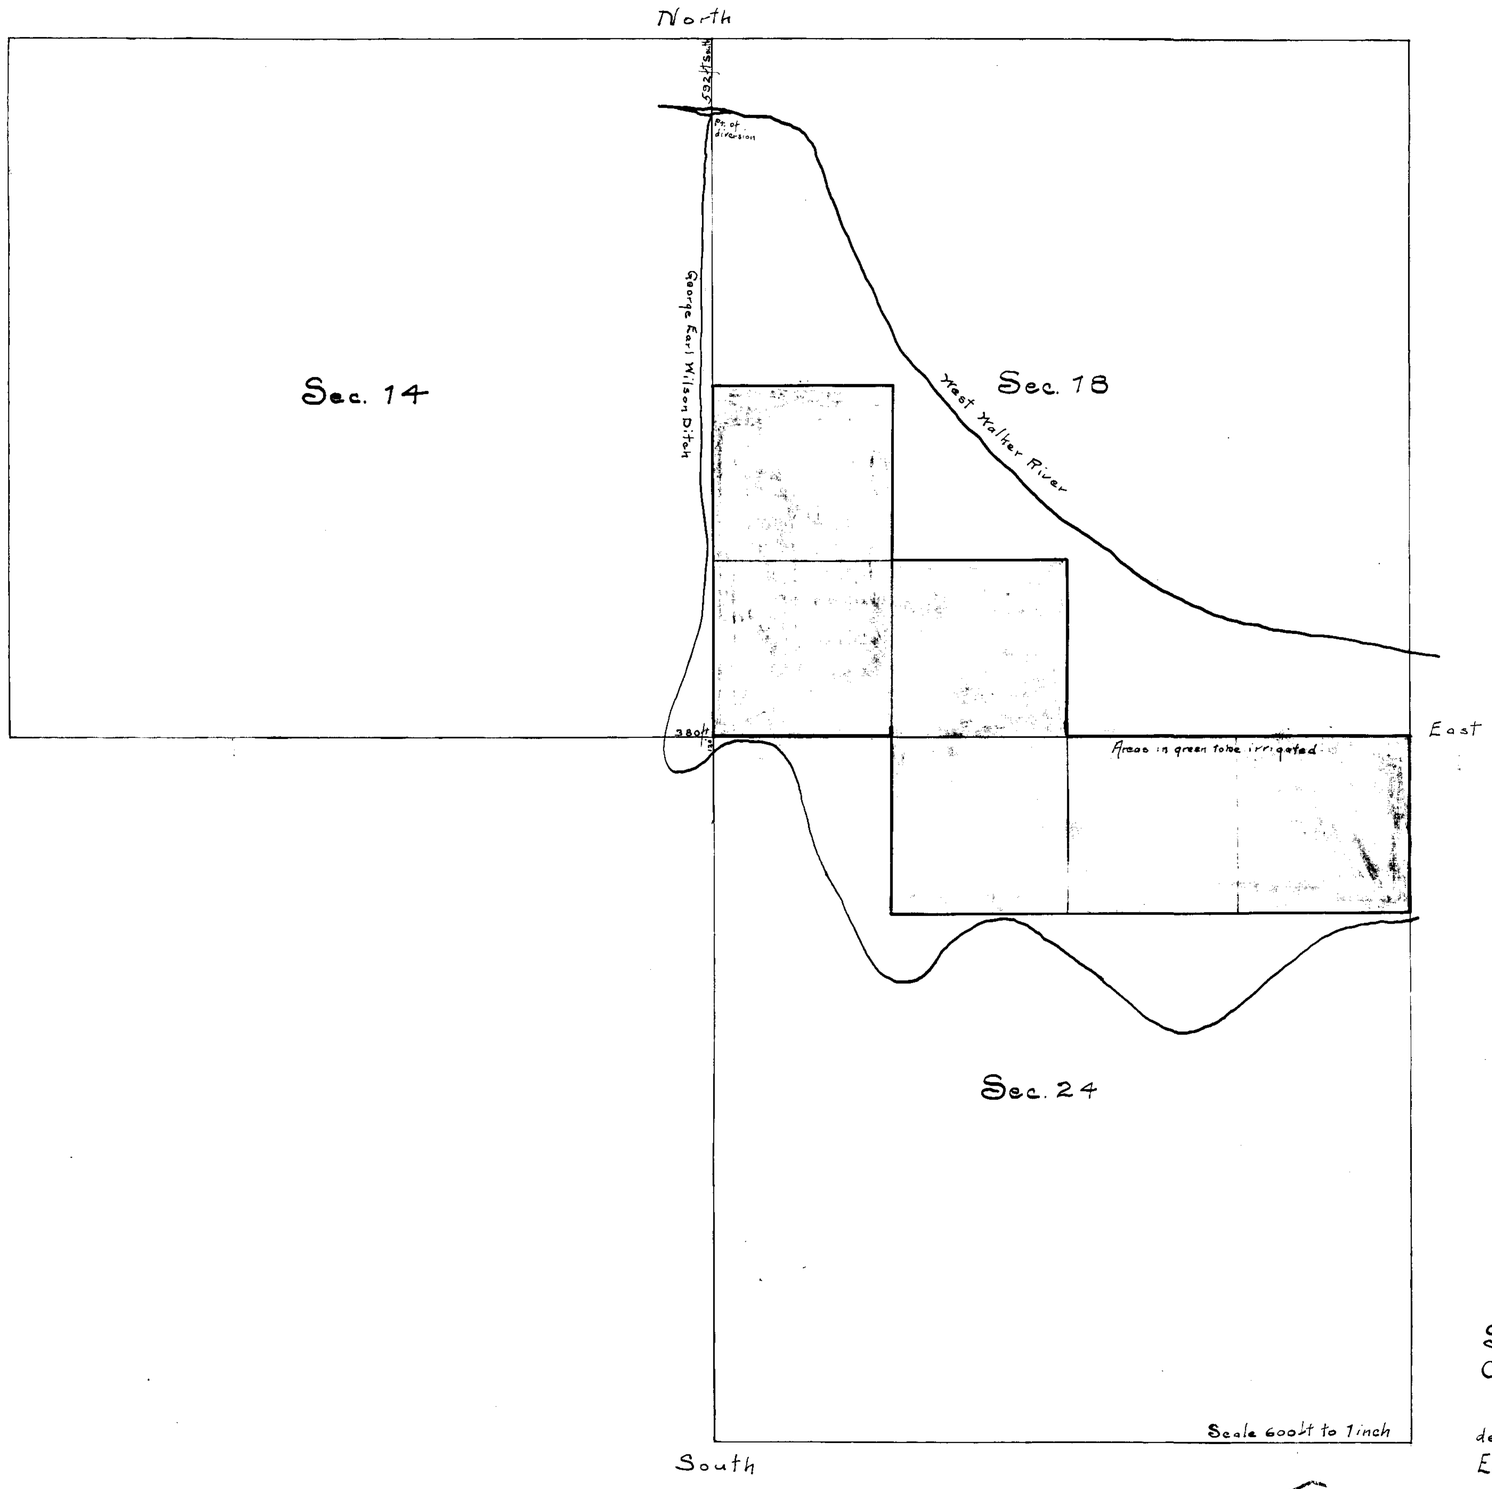

Map
of
Proposed Irrigation Works of
George Earl Wilson
of
Mason, Lyon County, Nevada

Water to be diverted from the West Walker River

State of Nevada } S.S.
County of Lyon

I, Harry C. Dukes, being first duly sworn, depose and say that the above map is a true and accurate plat of the George Earl Wilson Irrigation Works, as taken from the field notes of a survey made under my supervision and diretion completed on the sixth day of November 1917; that such survey was made at the instance of George Earl Wilson; that the map represents the works described in Application No 4209, together with the location of streams and ditches in the immediate vicinity.

Harry C. Dukes Surveyor

Subscribed and sworn to before me this eight day of November, 1917.

A. N. Barlow

Notary Public in and for Lyon County, Nevada.

4209