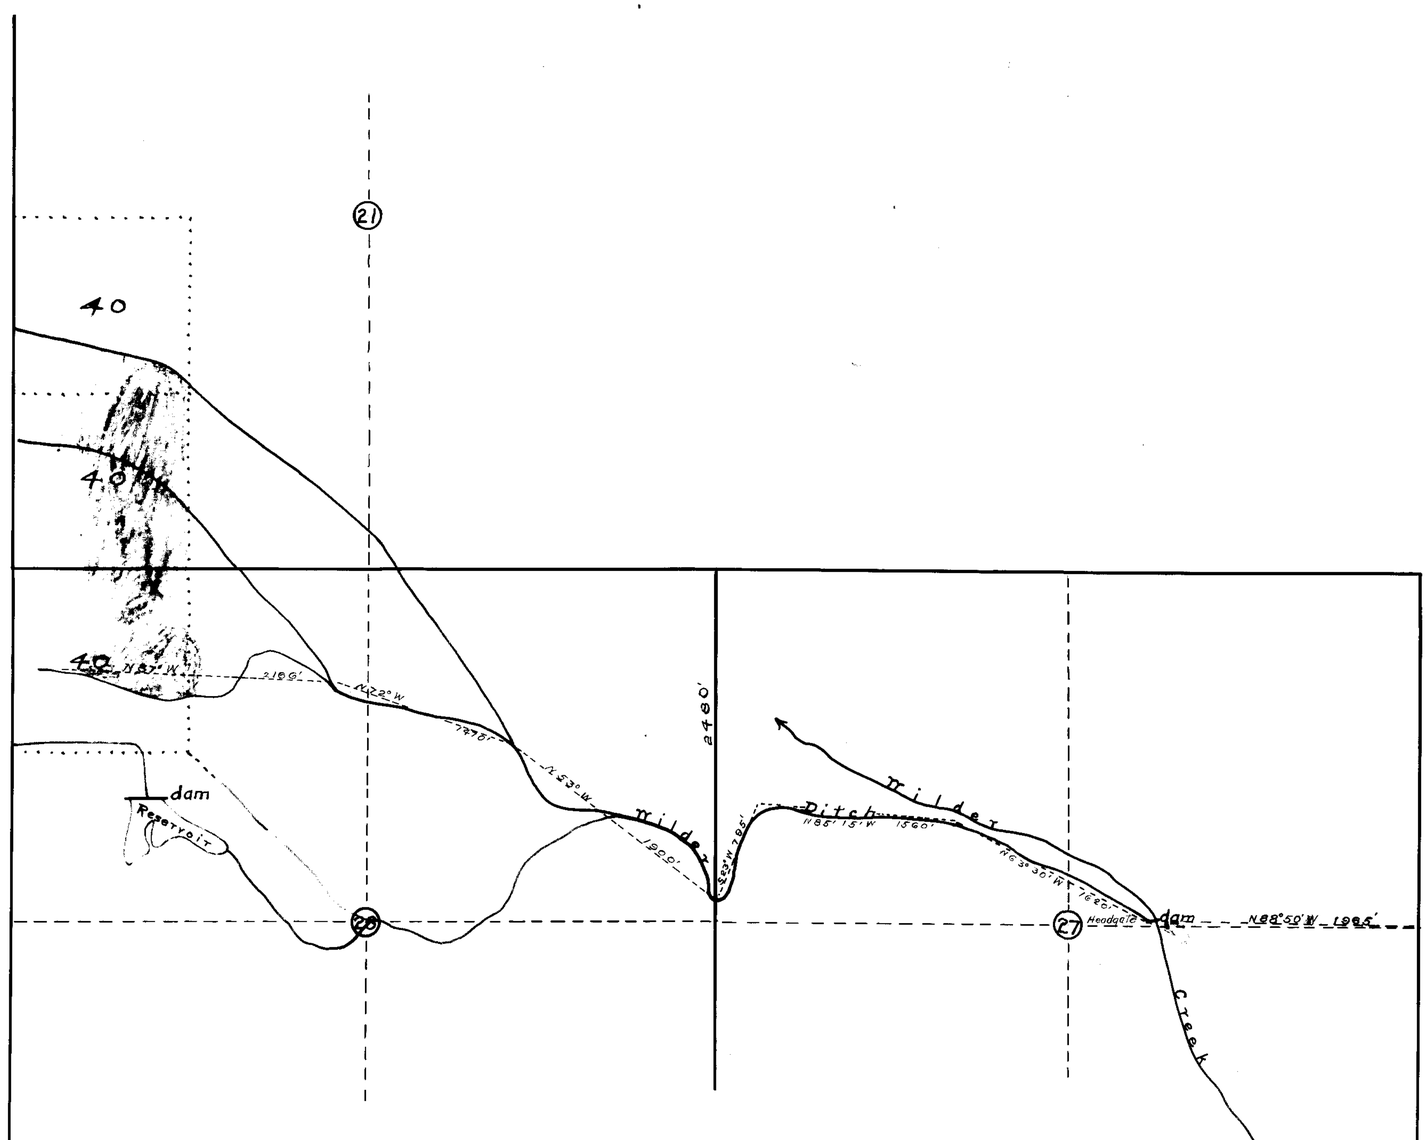

T47N R31E

M.D.M.

State of Oregon
County of Harney } ss

J.B. Balcomb, being first duly sworn, deposes and says that the above map is a true and accurate plat of the irrigation works, as taken from the field notes of a survey made by me completed on the 6th day of June, 1916; that such survey was made at the instance of Alex. Dufurrena; that the map represents the works described in application No , together with the location of streams and ditches in the immediate vicinity.

J.B. Balcomb,
Surveyor.

Subscribed and sworn to before me this, the 17th day of August, 1916.

R.R. Grant Com. Exp. Nov. 28, 1916.
Notary Public in and for Harney County, Oregon.

Land Owner and User
ALEX. DUFURRENA

Source
WILDER CREEK

Permit No
Scale 600'=1"

FILED
NOV 9 1916
STATE ENGINEER'S OFFICE

4212

Section	Subdivision	Town	Range	Cult. Acreage	Description of Cultivation	Date of first Cultivation
20	SE¼NE¼	47N	31E.	0.15	Grain	
"	NE¼SE¼	"	"	1.81	"	
"	SE¼SE¼	"	"	0.70	"	
"	" "	"	"	3.10	Alfalfa	
21	SW¼NW¼	"	"	10.24	Grain	
"	NW¼SW¼	"	"	22.98	"	
"	" "	"	"	3.62	Alfalfa	
"	SW¼SW¼	"	"	28.60	"	
"	" "	"	"	2.81	Grain	
28	NW¼NW¼	"	"	1.81	Alfalfa	
"	" "	"	"	0.99	Garden	

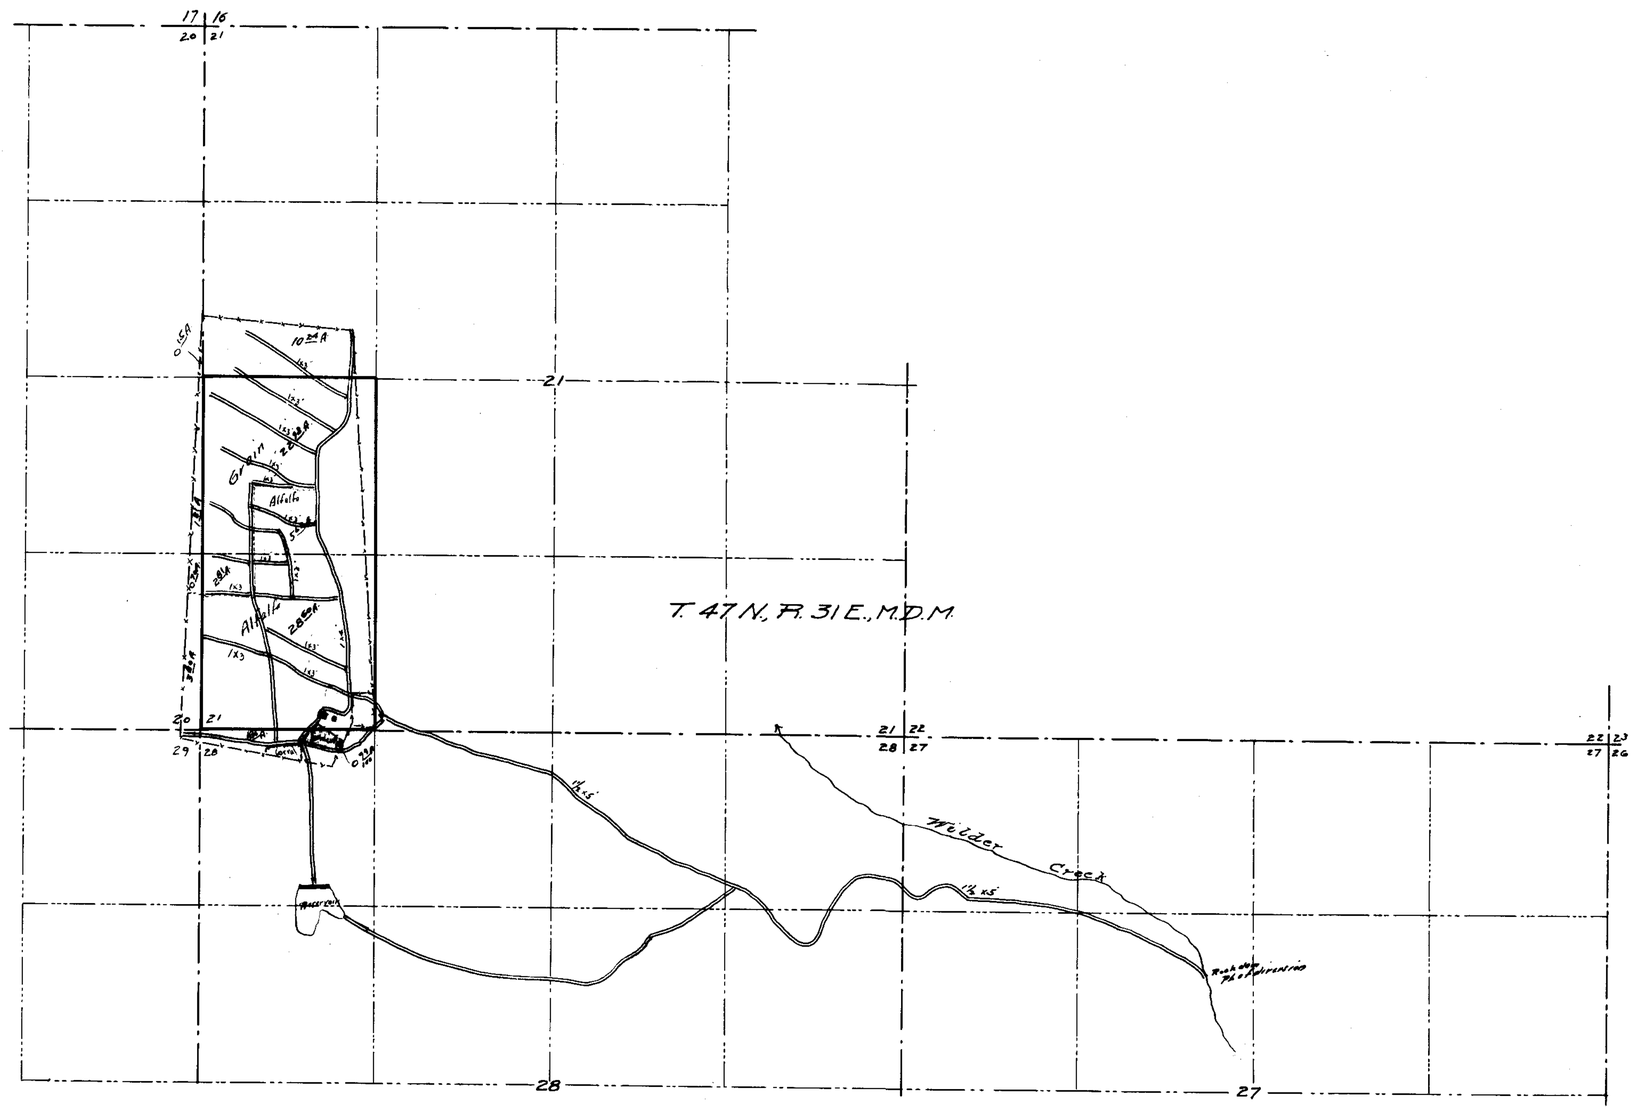

State of Nevada }
County of Humboldt } ss

I, H. H. Sheldon, being first duly sworn, depose and say that the above map is a true and accurate plat of the lands irrigated by Duferrena and Scott, as taken from the field notes of a survey made by me, completed on 22nd day of September, 1924.

That the map and survey were made at the instance of Alex. Duferrena one of the owners of said lands; and that it truly represents the irrigated lands of said Duferrena and Scott.

H. H. Sheldon
State Water Right Surveyor.

Subscribed and sworn to before me, this 2nd day of October, 1924

J. W. Dignan
Notary Public in and for Humboldt County, Nevada.

FILED
DEC 17 1924
STATE ENGINEER'S OFFICE

MAP
OF
IRRIGATED LANDS
OF
DUFERRENA & SCOTT
FROM
WILDER CREEK
HUMBOLDT CO., NEVADA
OCT. 1924 SCALE 1" = 600'

4212

Place in 4212