Section	Sub-Division	Township	Range			
27		46 N.	58 E.			

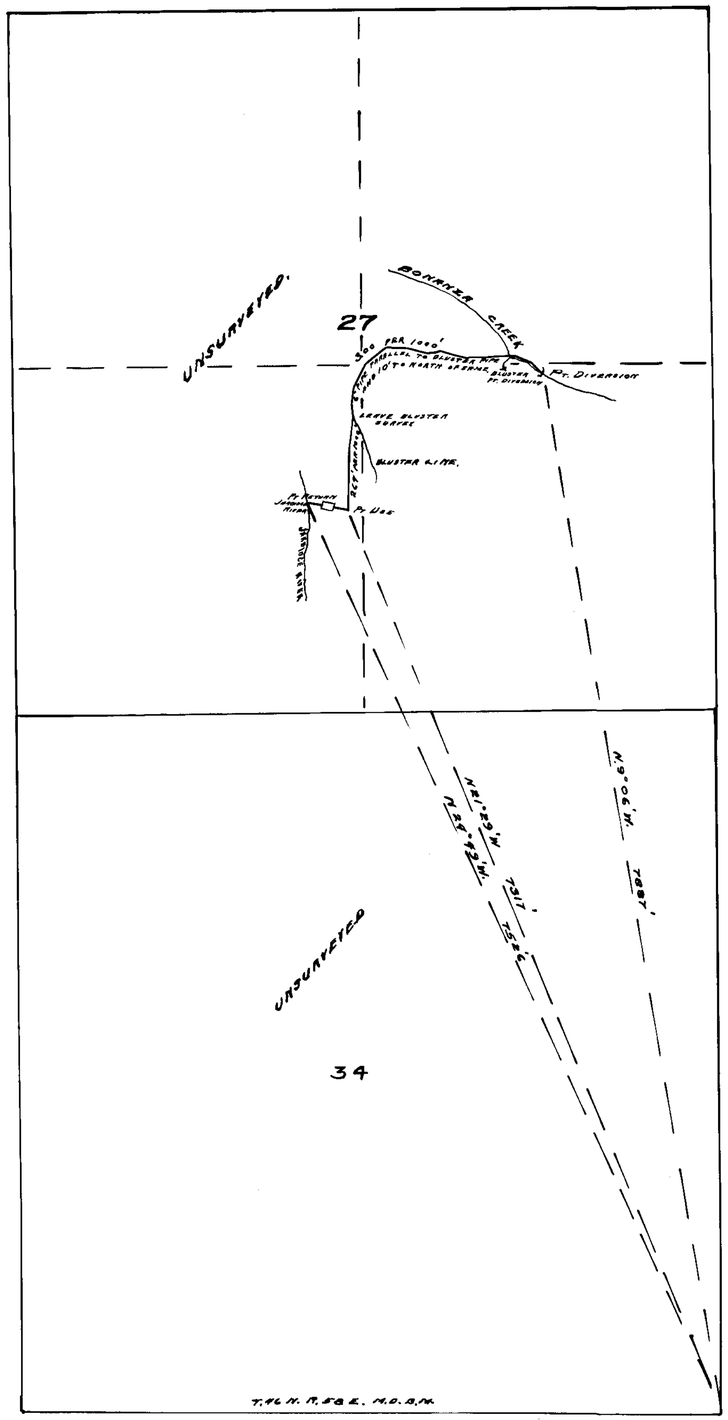

PLAT
OF
WATER LOCATION
OF SUCCESS CONSOLIDATED MINING + MILLING CO.
ON BONANZA CREEK.

State of Nevada } S.S.
County of Elko }

I, Joseph F. O'Byrne, being first duly sworn, depose and say, that the above map is a true and accurate plat of the water location of C. J. Nelson now owned by the Success Consolidated Mining and Milling Company, as taken from the field notes of a survey made by me completed on the 26th. day of August 1915.

That the map and survey were made at the instance of the Success Consolidated Mining and Milling Company, owner of said water location and that it truly represents the appropriation called for in permit serial No. 2910.

Joseph F. O'Byrne
SURVEYOR.

Subscribed and sworn to before me, this 27th. day of August 1915.

Ralph P. Silver
NOTARY PUBLIC IN AND FOR ELKO COUNTY, STATE OF NEVADA.

Under 4214

4214 ~~2910~~