Section	Subdivision	Township	Range	Cultivated Acerage	Description of Culture	Date of first Culture
8	NW¼ of SE¼	9 N	29 E	1.7	Alfalfa	
8	" " "	9 N	29 E	1.9	Garden	
8	SE¼ of NE¼	9 N	29 E	2.8	Alfalfa	
8	NE¼ of SE¼	9 N	29 E	5.7	Alfalfa	
8	SE¼ of SE¼	9 N	29 E	3.6	Alfalfa	

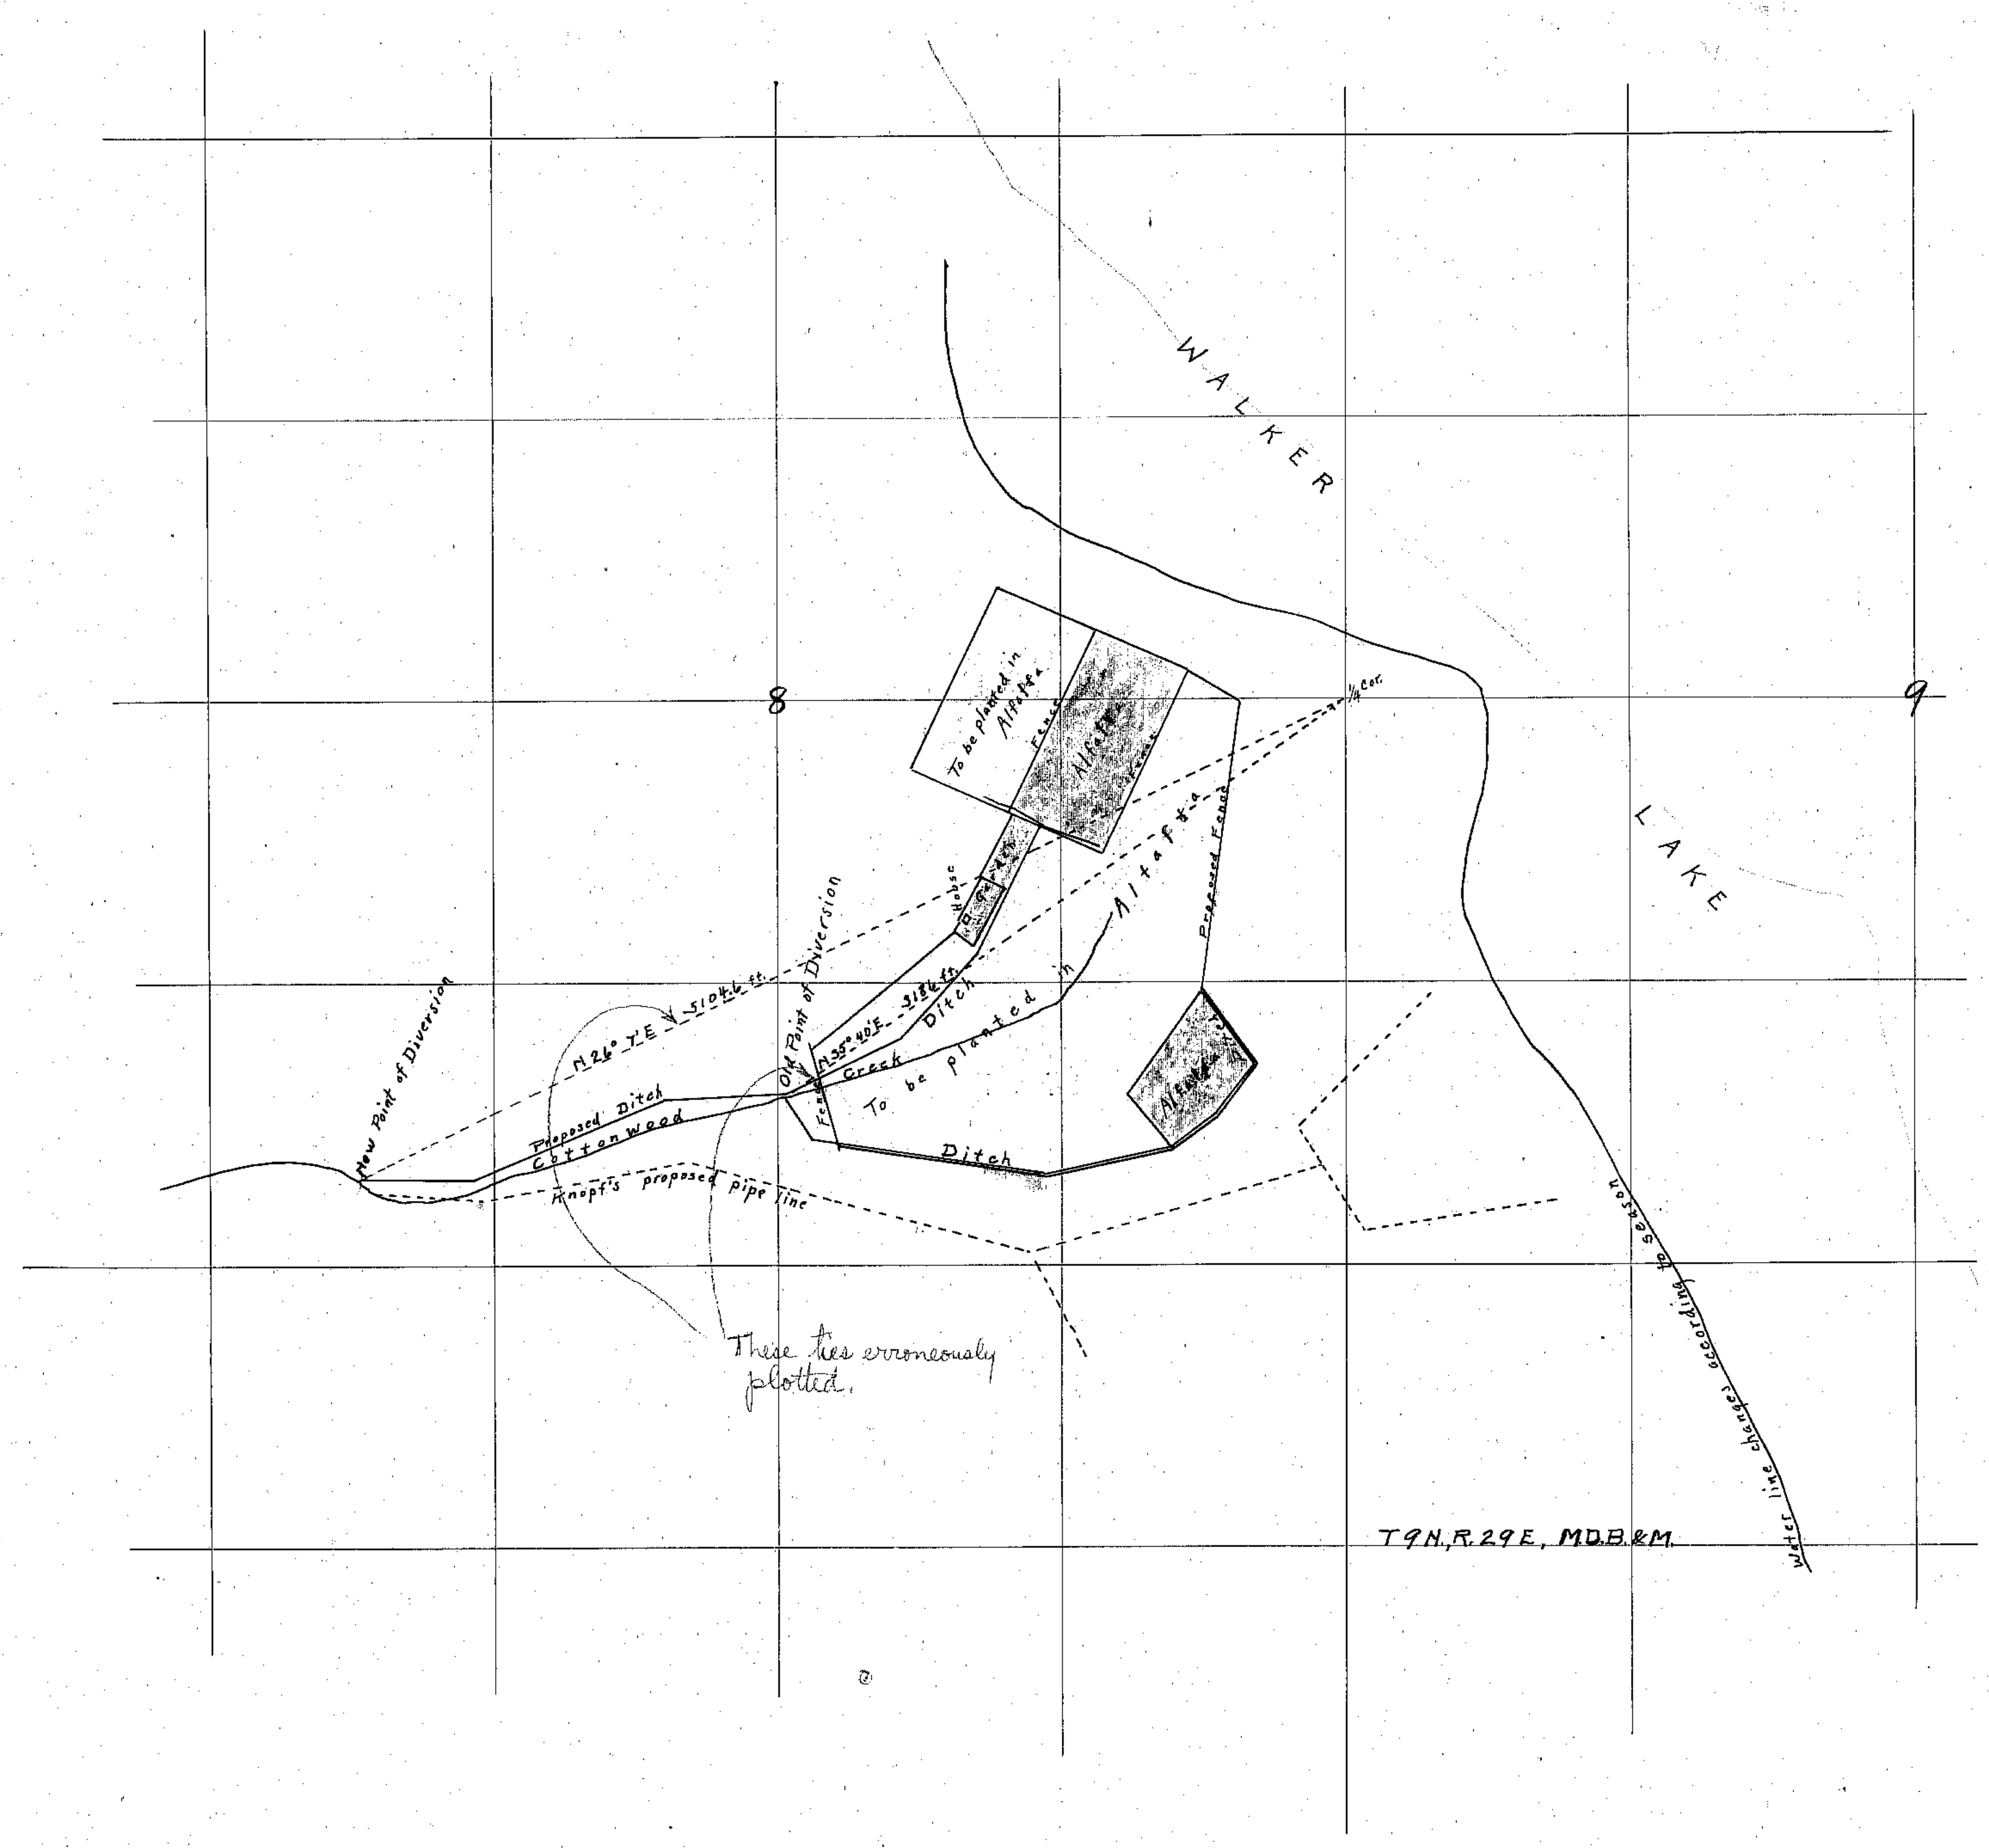

SEP 25 1920

9/28/20

MAP OF PETERSON IRRIGATION WORKS

on Cottonwood Creek, Mineral County, Nevada. Aaron Peterson appropriator. Serial № 4221 and 6270

State of Nevada }
County of Mineral } SS

I, John B. Platts, being first duly sworn, depose and say that the above map is a true and accurate plat of the lands irrigated by Aaron Peterson as taken from the field notes of a survey made by me completed on the 9th day of September 1920;

That the map and survey were made by me at the instance of Aaron Peterson, owner of said lands, and it truly represents the irrigated lands of said Aaron Peterson, together with his proposed change in the point of diversion.

John B. Platts, Surveyor.

Subscribed and sworn to before me this 28th day of September, 1920.

Rita D. Millar

Notory Public in and for Mineral County, Nevada.

Place in files under 4221