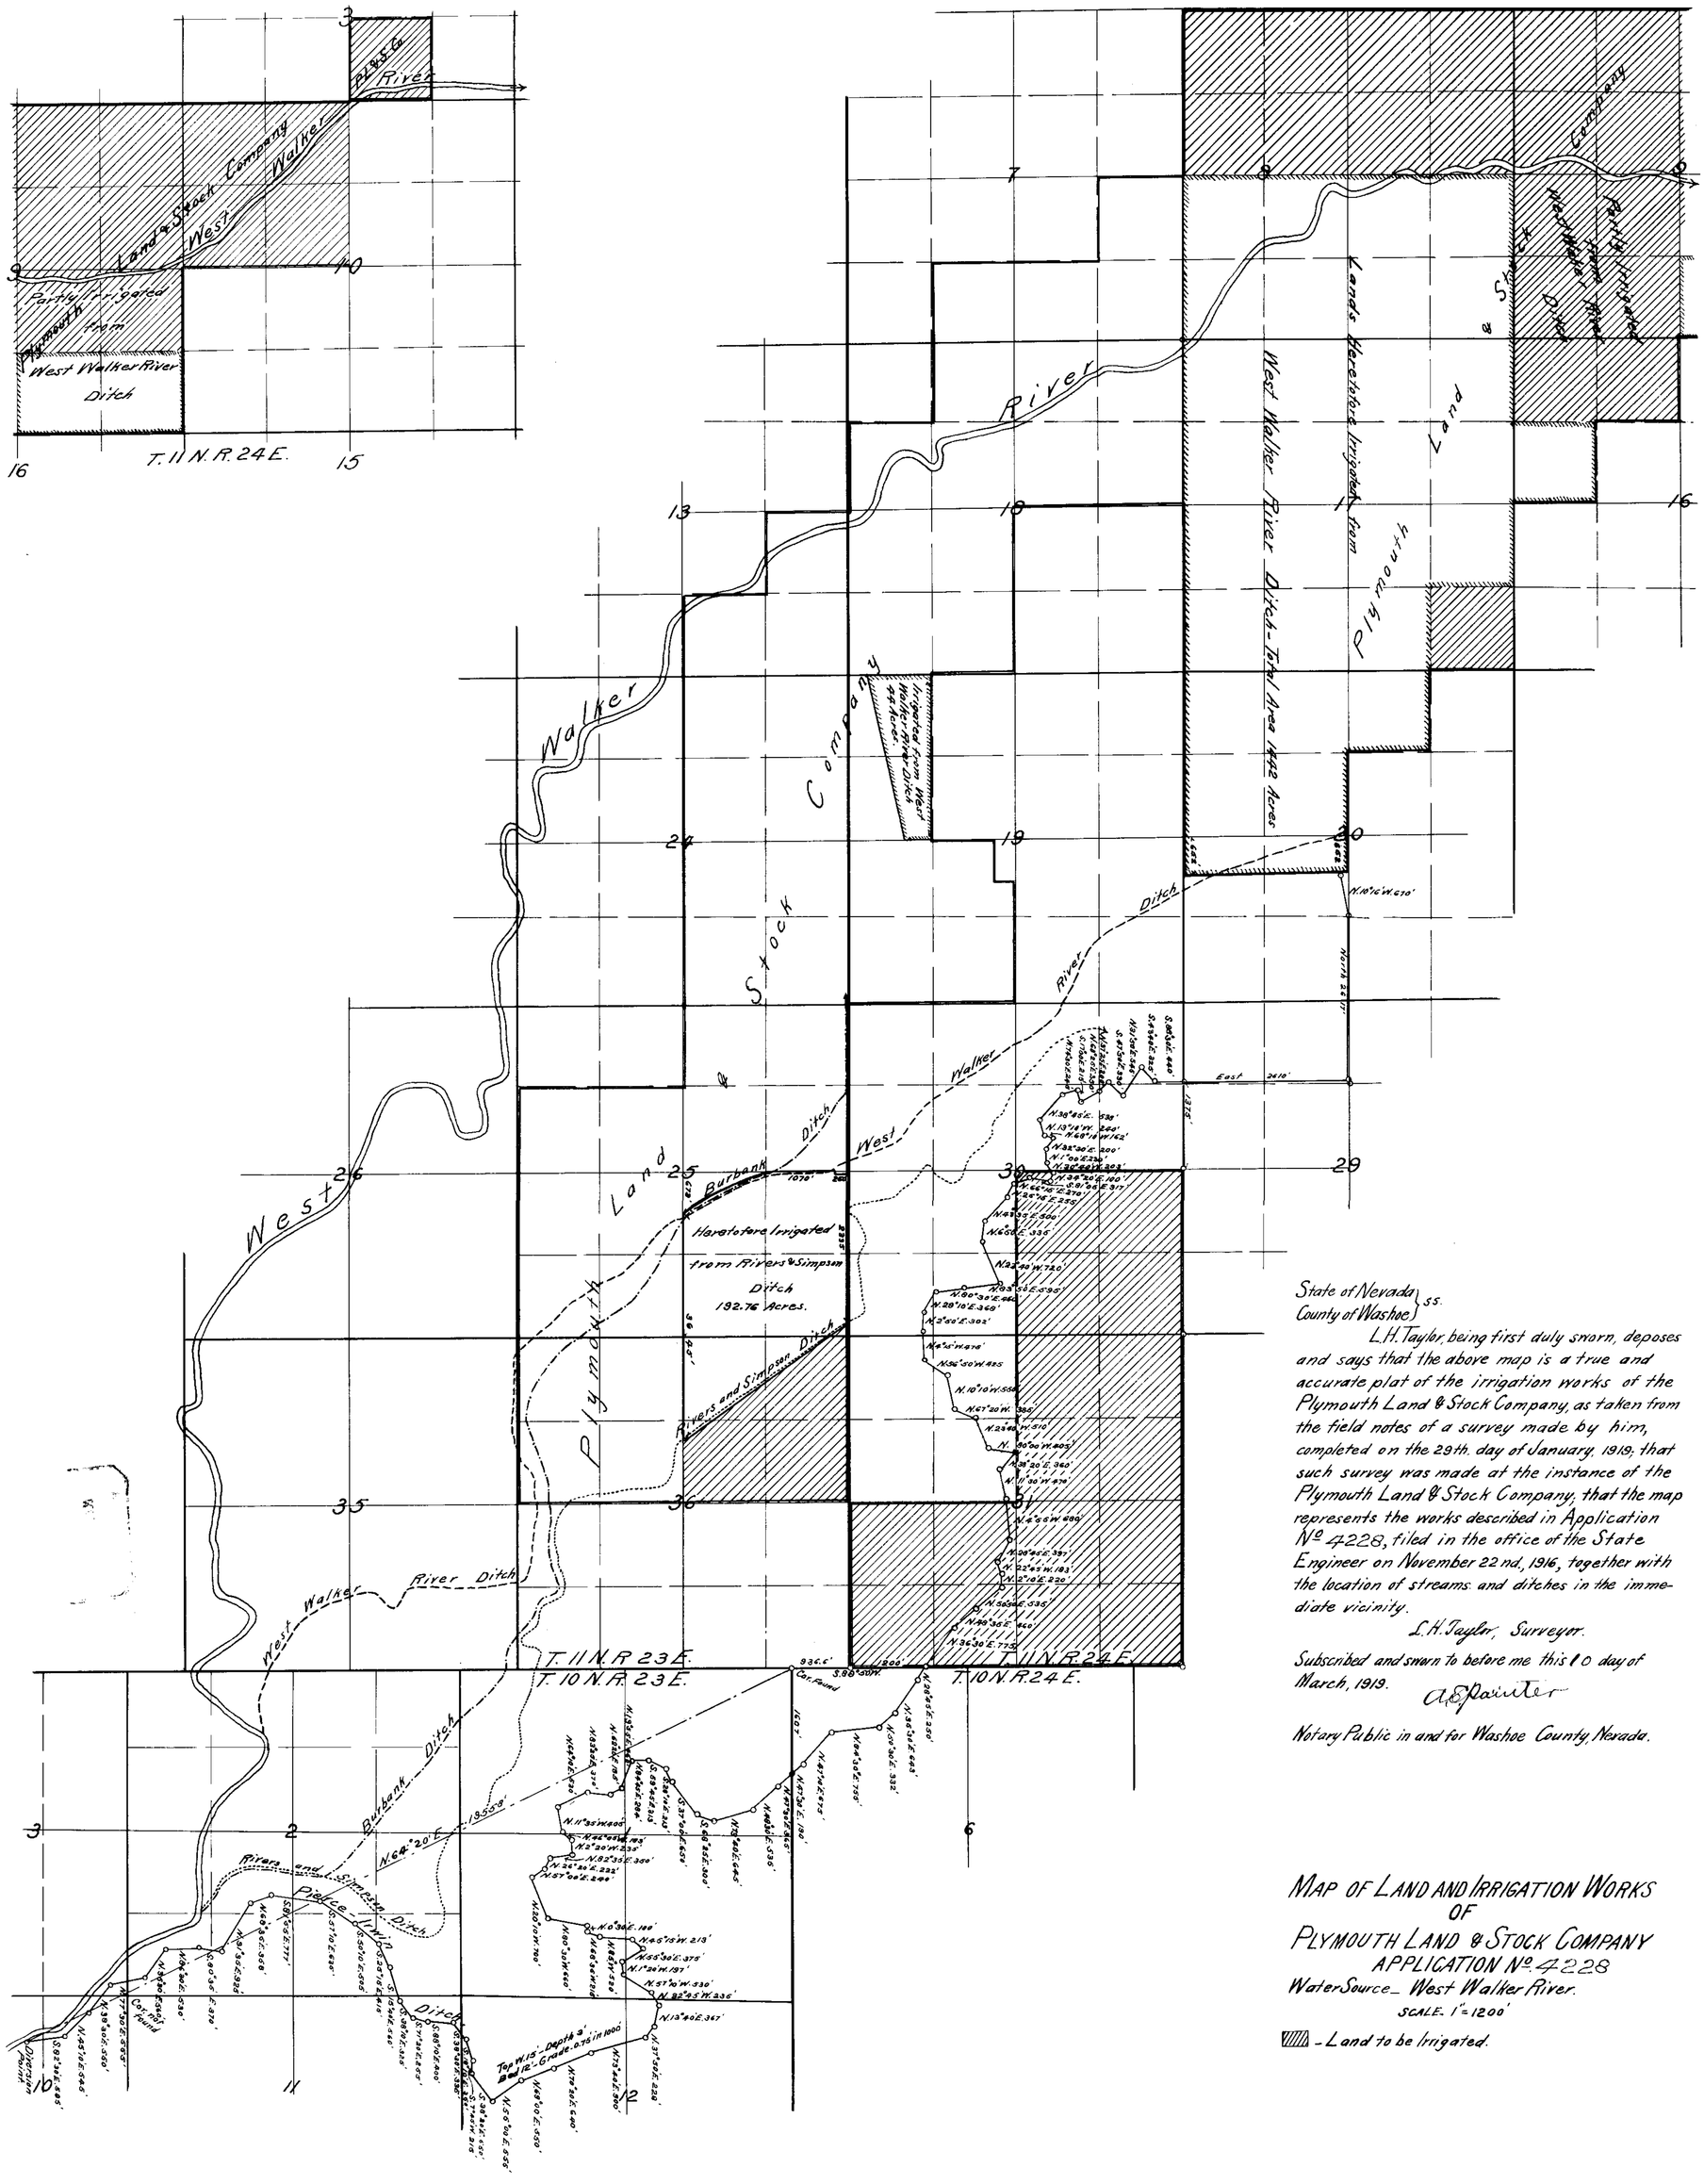

State of Nevada }
County of Washoe } ss.

L. H. Taylor, being first duly sworn, deposes and says that the above map is a true and accurate plat of the irrigation works of the Plymouth Land & Stock Company, as taken from the field notes of a survey made by him, completed on the 29th. day of January, 1919; that such survey was made at the instance of the Plymouth Land & Stock Company; that the map represents the works described in Application No. 4228, filed in the office of the State Engineer on November 22nd, 1916, together with the location of streams and ditches in the immediate vicinity.

L. H. Taylor, Surveyor.

Subscribed and sworn to before me this 10 day of March, 1919.

A. E. Painter

Notary Public in and for Washoe County, Nevada.

MAP OF LAND AND IRRIGATION WORKS
OF
PLYMOUTH LAND & STOCK COMPANY
APPLICATION No. 4228
Water Source - West Walker River.
SCALE. 1" = 1200'

▨ - Land to be Irrigated.