Section	Subdivision	Township	Range	Cultivated Area	Description of Culture	Date of Culture
30	SE of NE	6S	39E		Stock Watering	
		M.D.M.				

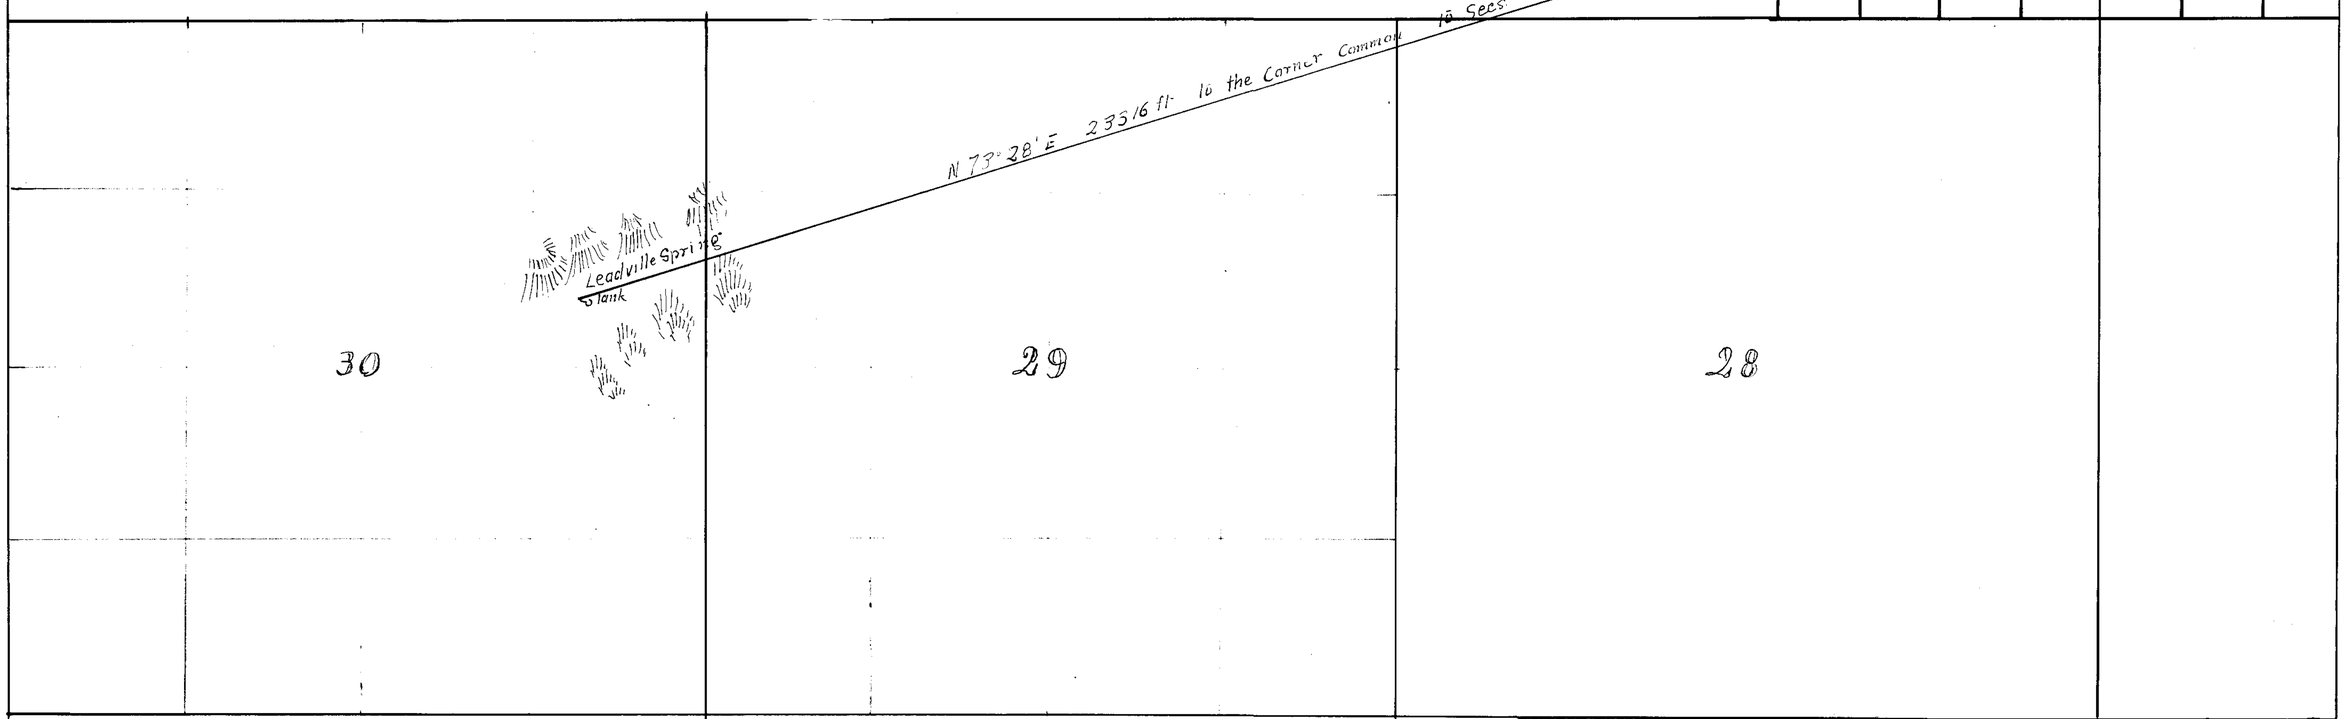

STATE OF NEVADA
County of Esmeralda

I W.G. Dixon being first duly sworn depose and say that the above map is a true and accurate plat of Spring improved for stock purposes by O.C. Houghton as taken from the field notes of a survey made by me completed on 1 day of July 1917

The map and the survey were made at the instance of O.C. Houghton owner of said improvements and applicant for said Spring, and that it truly represents the location of Leadville Spring and improvements of said O.C. Houghton

W. G. Dixon

Subscribed and sworn to before me this 7th day of September 1917.

L. U. Engley.

CULTURAL MAP
— OF —
LEADVILLE SPRING
By O.C. Houghton

4235