Section	Subdivision	Township	Range	Cultivated Areas	Description of Cultivation	Date of Cultivation
5	NW of SE	7S.	39 E MDM.		Stock Watering	

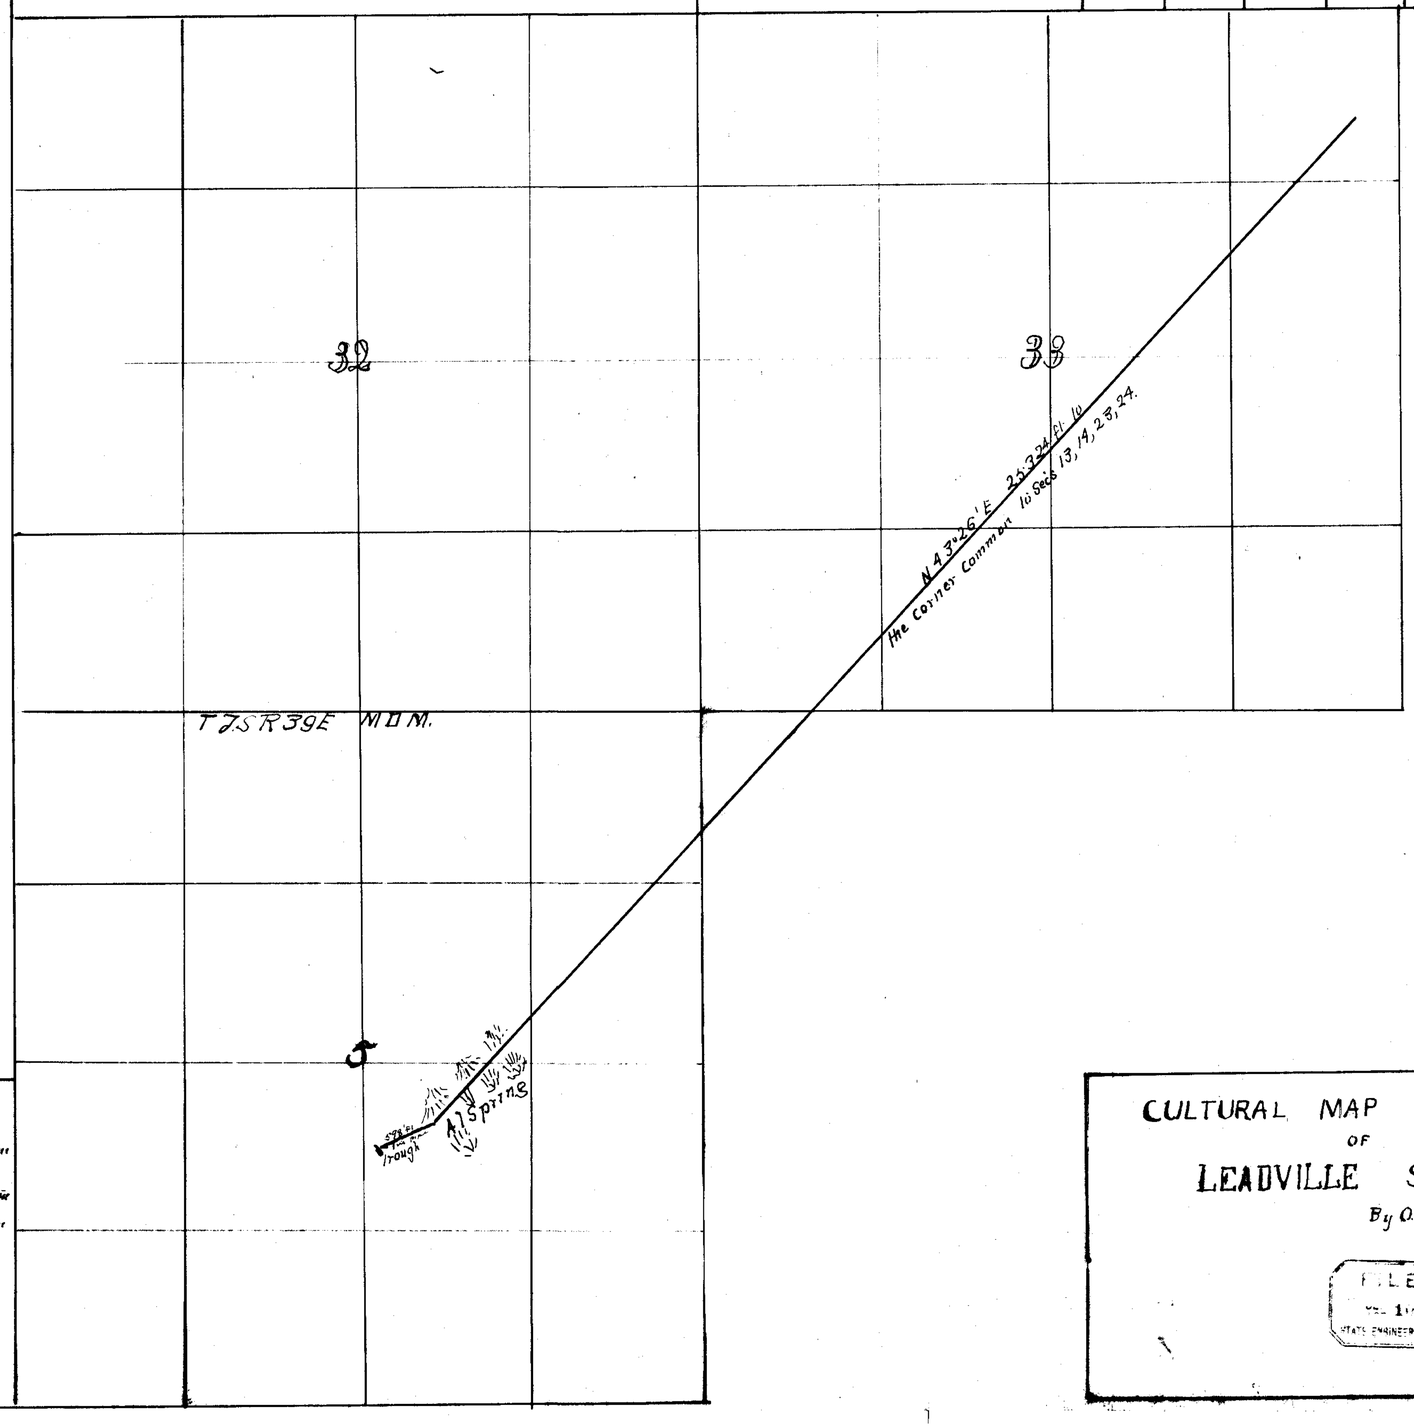

STATE OF NEVADA
County of Esmeralda
I W.G Dixon being first duly sworn depose and say that the above map is a true and accurate plat of Spring improved for stock purposes by O.C. Houghton as taken from the field notes of a survey made by me completed on 11 day of July 1917
The map and the survey were made at the instance of O.C. Houghton owner of said improvements and applicant for said Spring and that it truly represents the location of Al Spring and improvements of said O.C. Houghton

W. G. Dixon

Subscribed and sworn to before me this 7th day of September 1917

L. A. Engley

NOTARY PUBLIC IN AND FOR THE COUNTY OF INYO, STATE OF CALIFORNIA

My Commission will expire, March 1st, 1919

CULTURAL MAP
OF
LEADVILLE SPRING
By O.C Houghton

FILED
SEP 1 1917
STATE ENGINEER'S OFFICE

9/16/17

4236

Section	Subdivision	Township M. D. M.	Range M.	Cultivated Acreage	Description of Cultivation	Date of First Cultivation
5	N.W of SE	7 S.	39 E.			

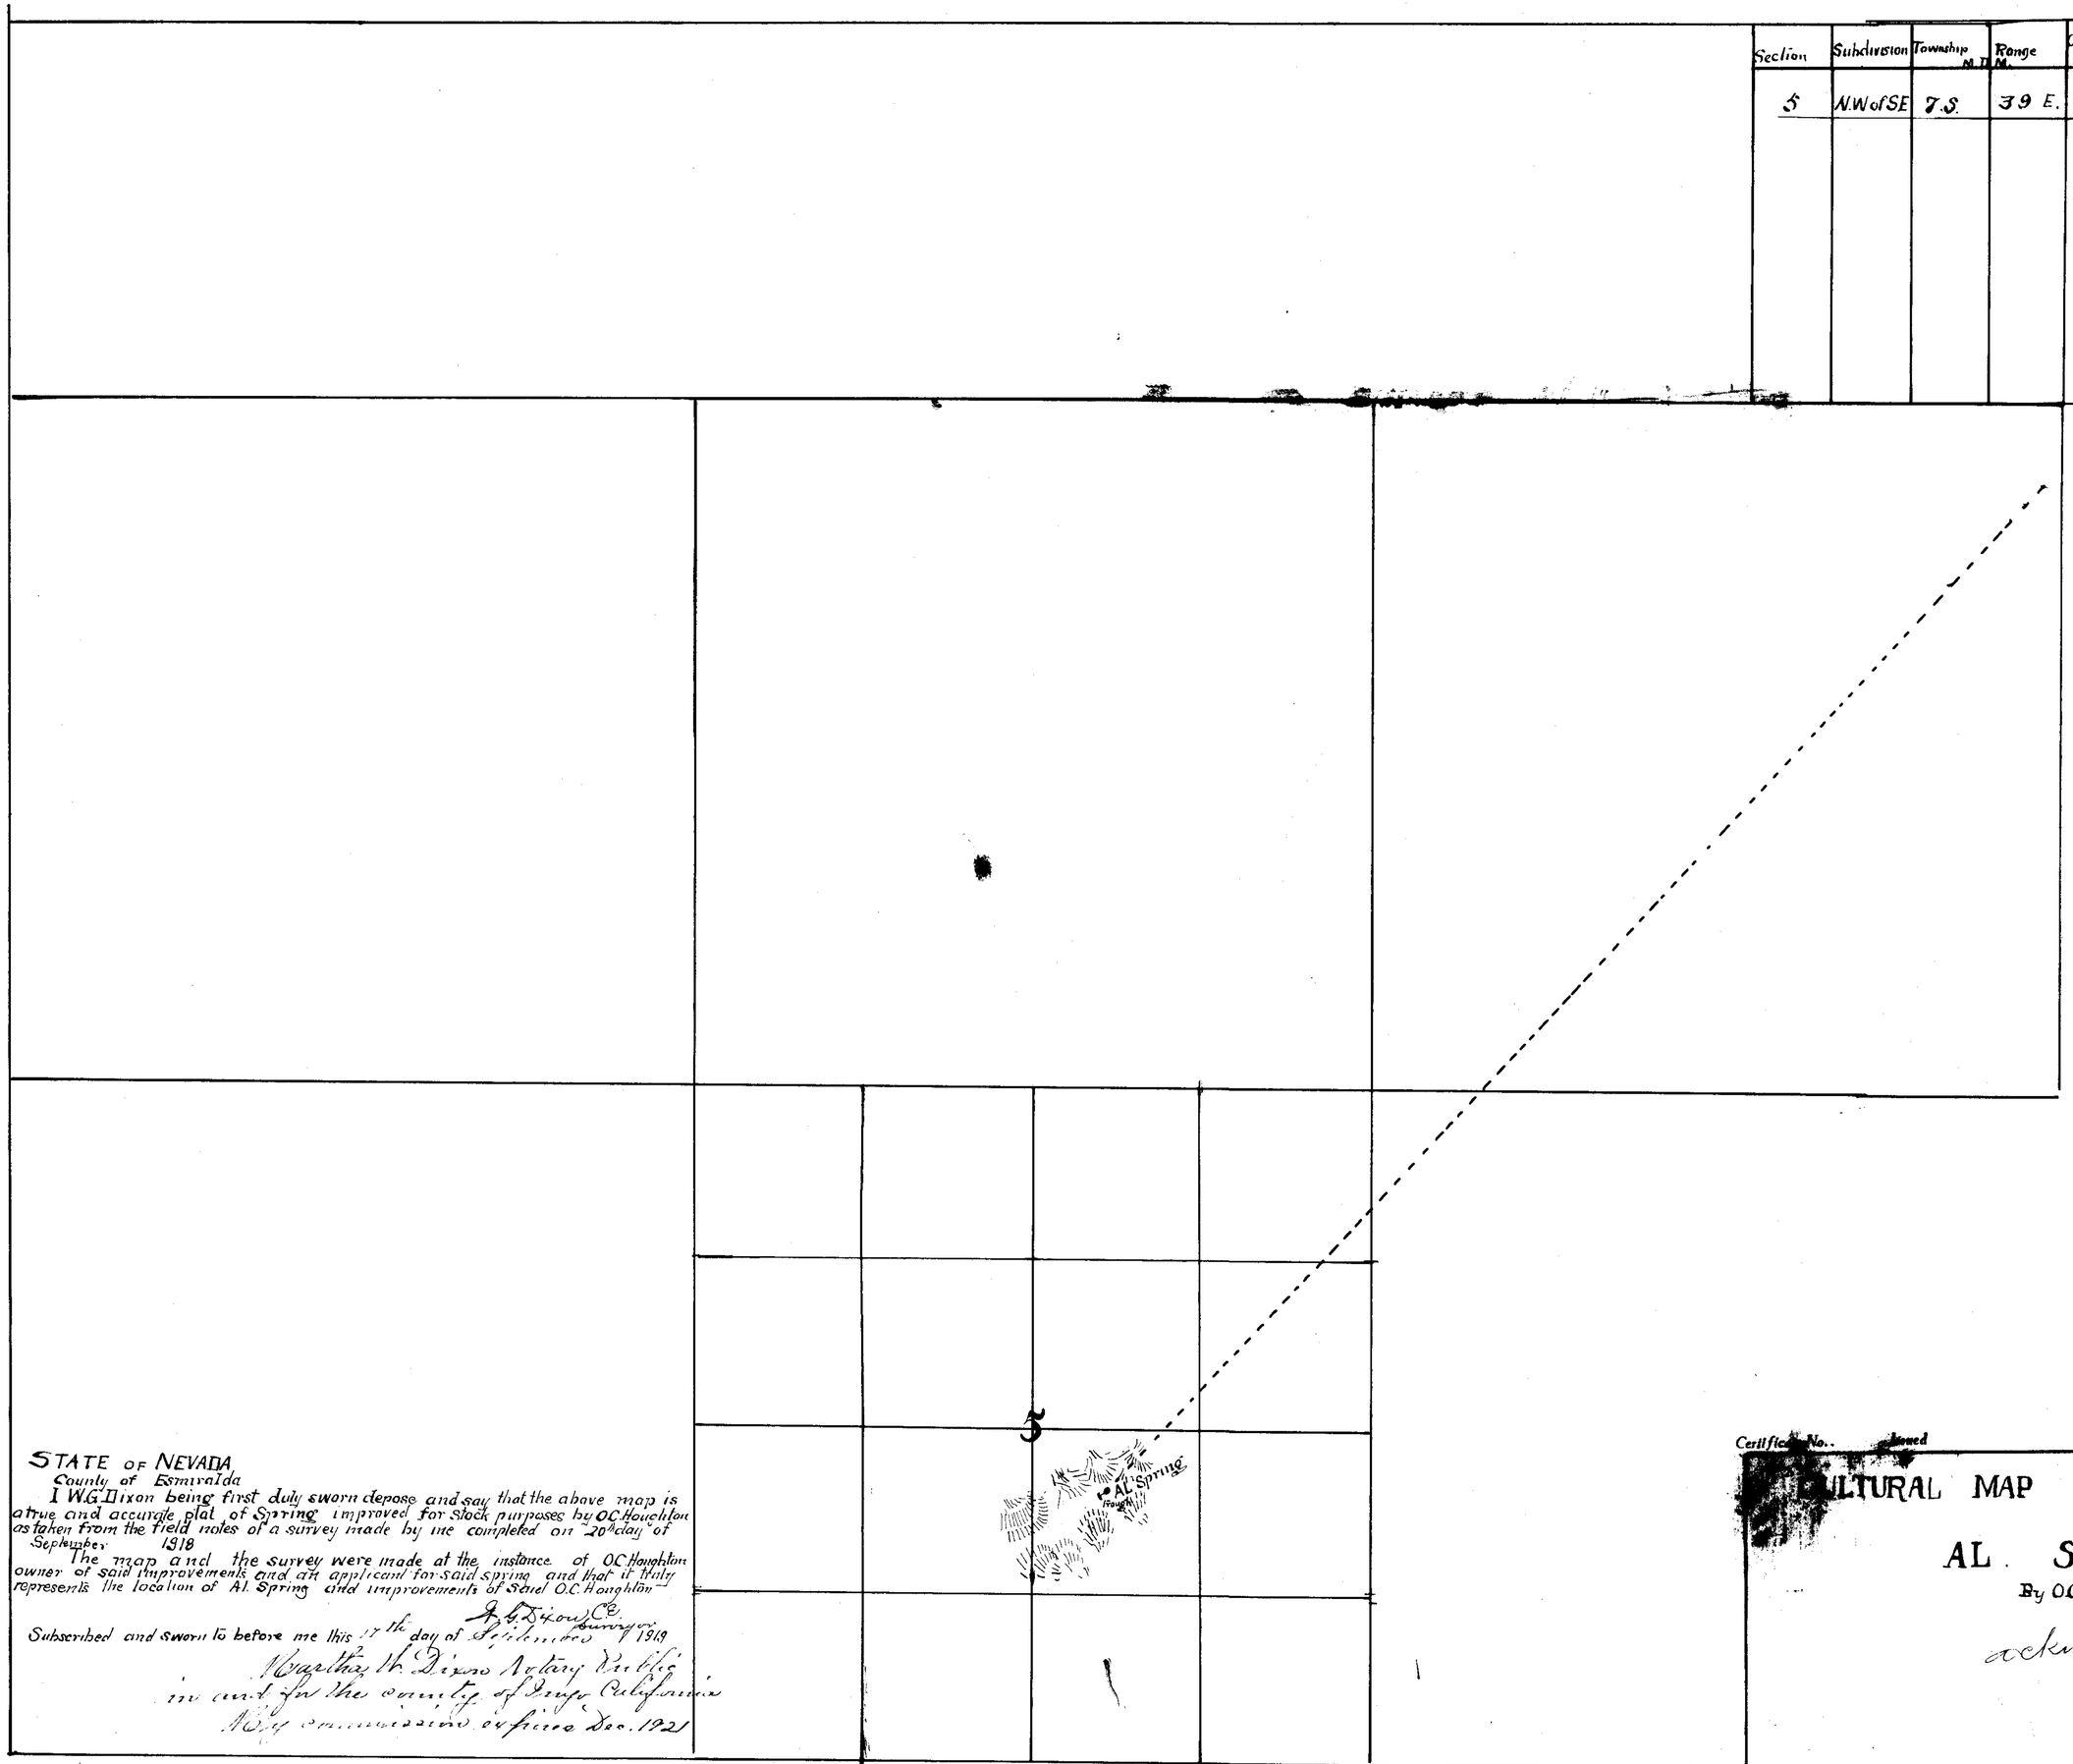

STATE OF NEVADA
County of Esmeralda
I W.G. Dixon being first duly sworn depose and say that the above map is a true and accurate plat of Spring improved for stock purposes by O.C. Houghton as taken from the field notes of a survey made by me completed on 20th day of September 1918
The map and the survey were made at the instance of O.C. Houghton owner of said improvements and an applicant for said spring and that it truly represents the location of Al. Spring and improvements of said O.C. Houghton

W.G. Dixon C.E.
Surveyor

Subscribed and sworn to before me this 17th day of September 1919

Martha M. Dixon Notary Public
in and for the county of Inyo California
My commission expires Dec. 1921

FILED
SEP 19 1919

Certificate No.. Issued

[redacted]ULTURAL MAP

AL. SPRING

By O.C. Houghton

acknowledgment made
9/19/19

4236