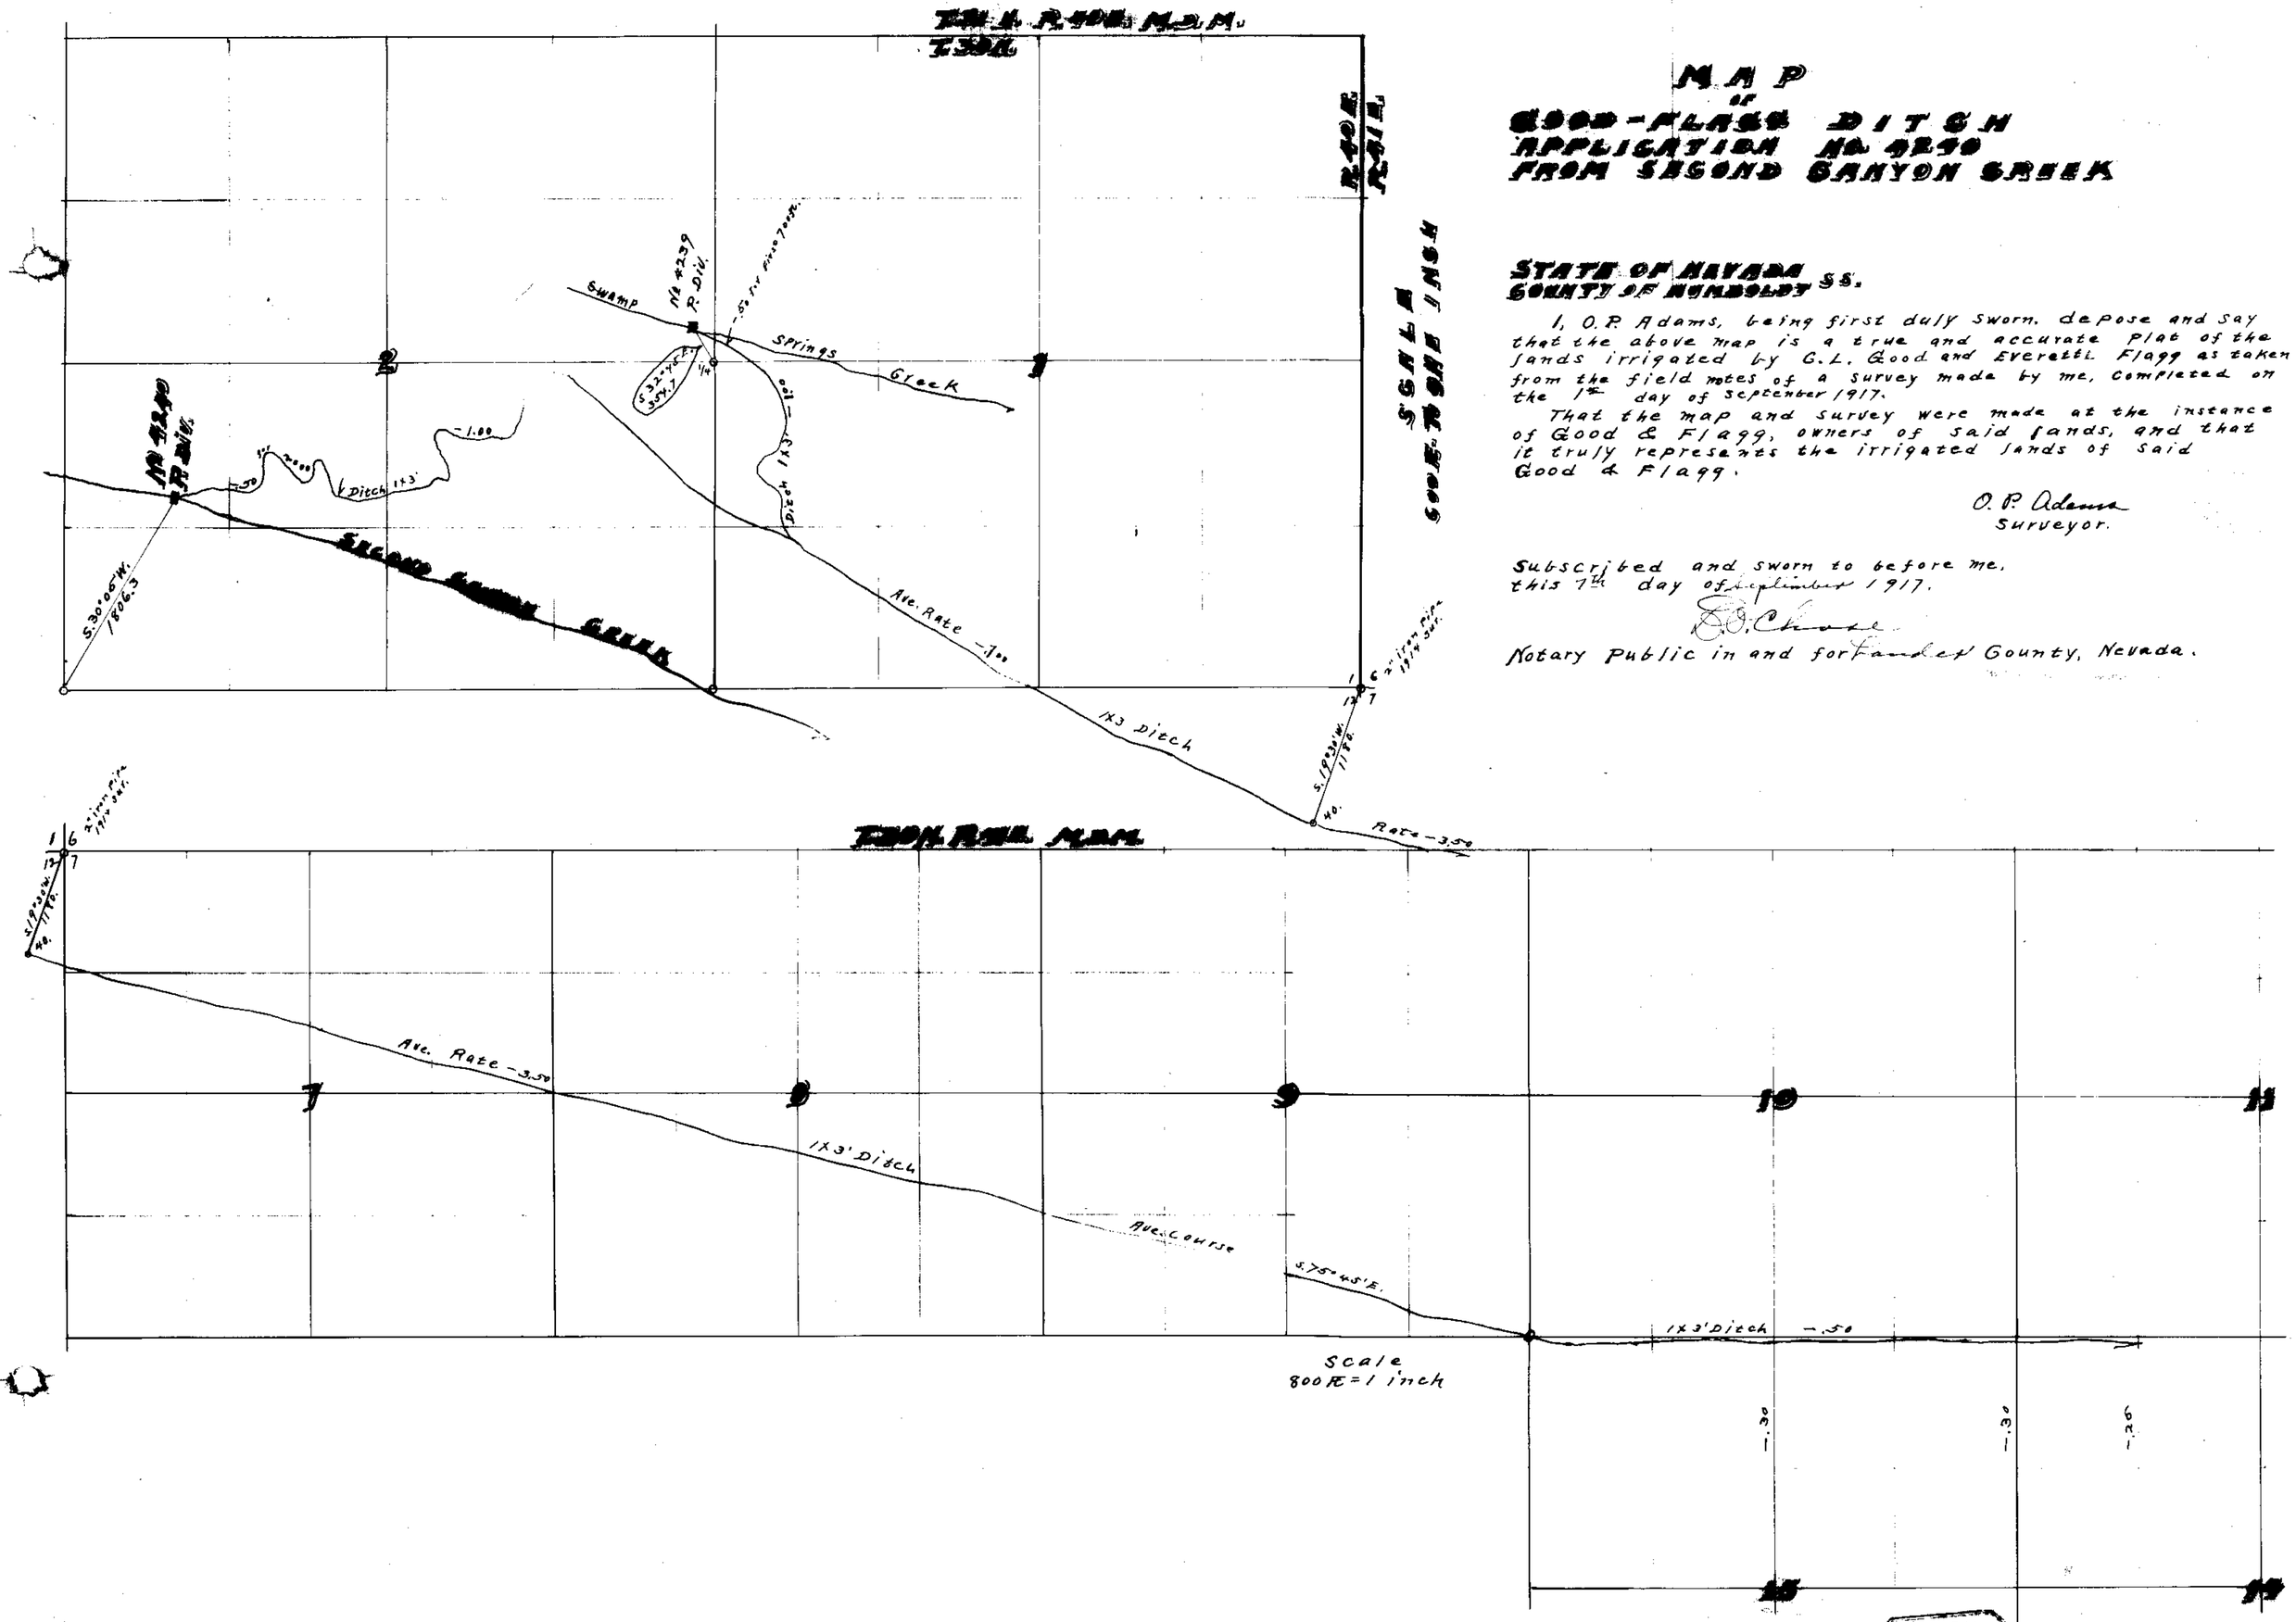

MAP
of
GOOD-FLAGG DITCH
APPLICATION No. 4240
FROM SECOND CANYON CREEK

STATE OF NEVADA
COUNTY OF HUMBOLDT ss.

I, O. P. Adams, being first duly sworn, depose and say that the above map is a true and accurate plat of the lands irrigated by G. L. Good and Everett L. Flagg as taken from the field notes of a survey made by me, completed on the 1st day of September 1917.

That the map and survey were made at the instance of Good & Flagg, owners of said lands, and that it truly represents the irrigated lands of said Good & Flagg.

O. P. Adams
Surveyor.

Subscribed and sworn to before me, this 7th day of September 1917.

E. O. Chase
Notary Public in and for Humboldt County, Nevada.

FILED
SEP 10 1917
STATE ENGINEER'S OFFICE

4240