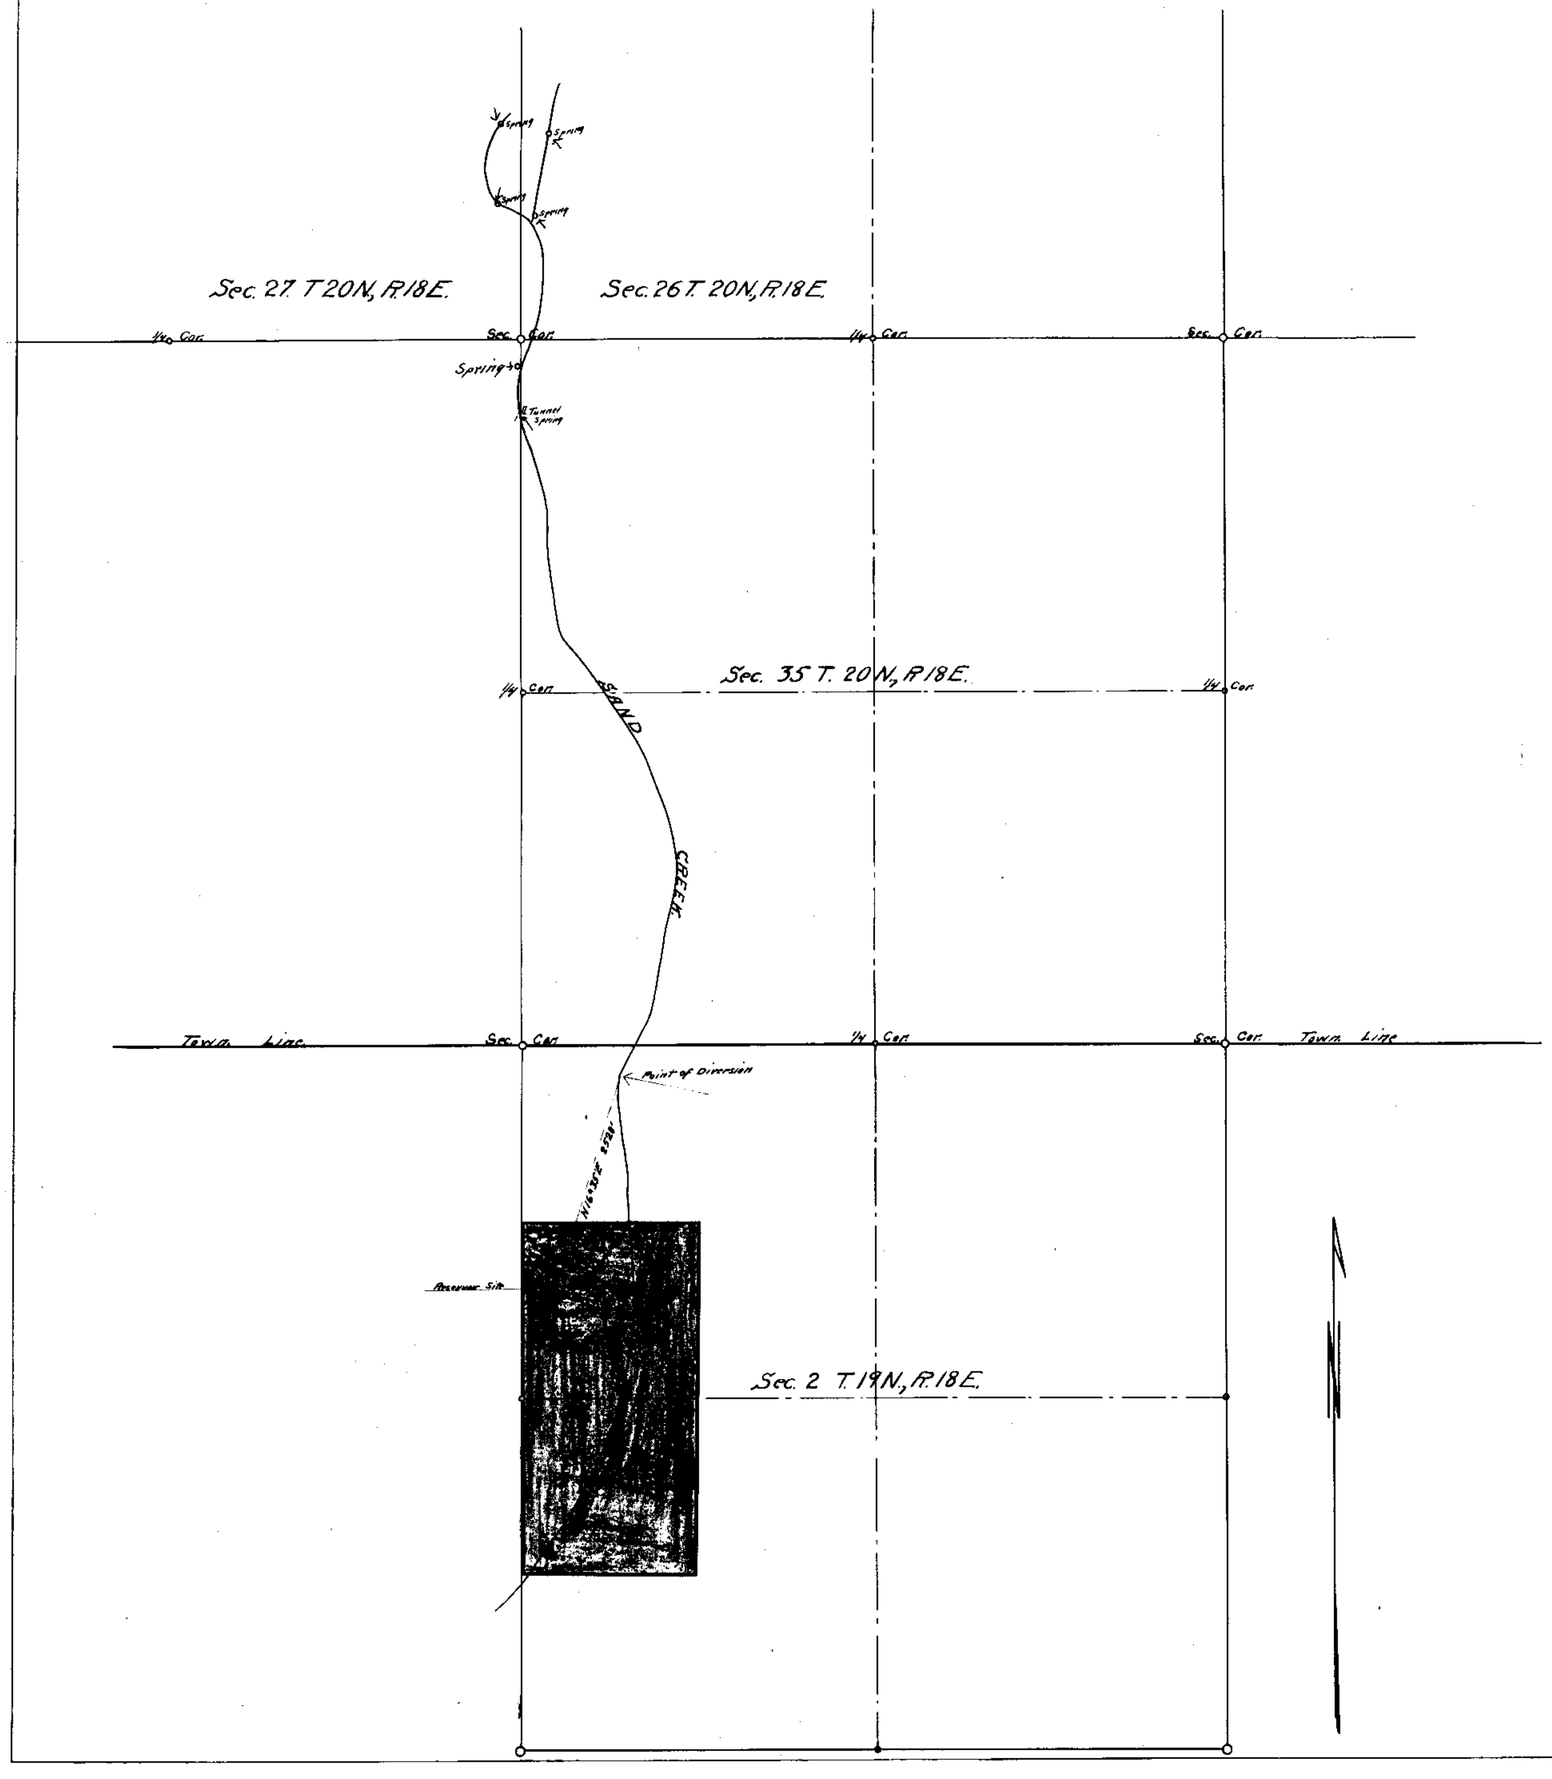

STATE OF NEVADA } S.S.
COUNTY OF WASHOE }

S.E. Montgomery, being first duty sworn, deposes and says that the above map is a true and accurate plat of the irrigation works, as taken from the field notes of a survey made by me, completed nineth day of August 1917; that such survey was made at the instance of W.E. Shirley; that the map represents the Works described in Application No. 4247, together with the Location of streams and ditches in the immediate vicinity

S.E. Montgomery — Surveyor

Subscribed and sworn to before me this 13th day September 1917

[signature]
Notary Public in and for Washoe County Nevada
My Commission expires.

PLAT
Showing Property of
W.E. SHIRLEY
on
SAND CREEK
WASHOE CO.,
NEVADA
To be Irrigated under
Application No. 4247
Scale 1" = 600'

FILED
STATE ENGINEER'S OFFICE

4247