Section	Sub-division	Township	Range	Cultivated Acreage	Assumption of Culture	Date of First Culture

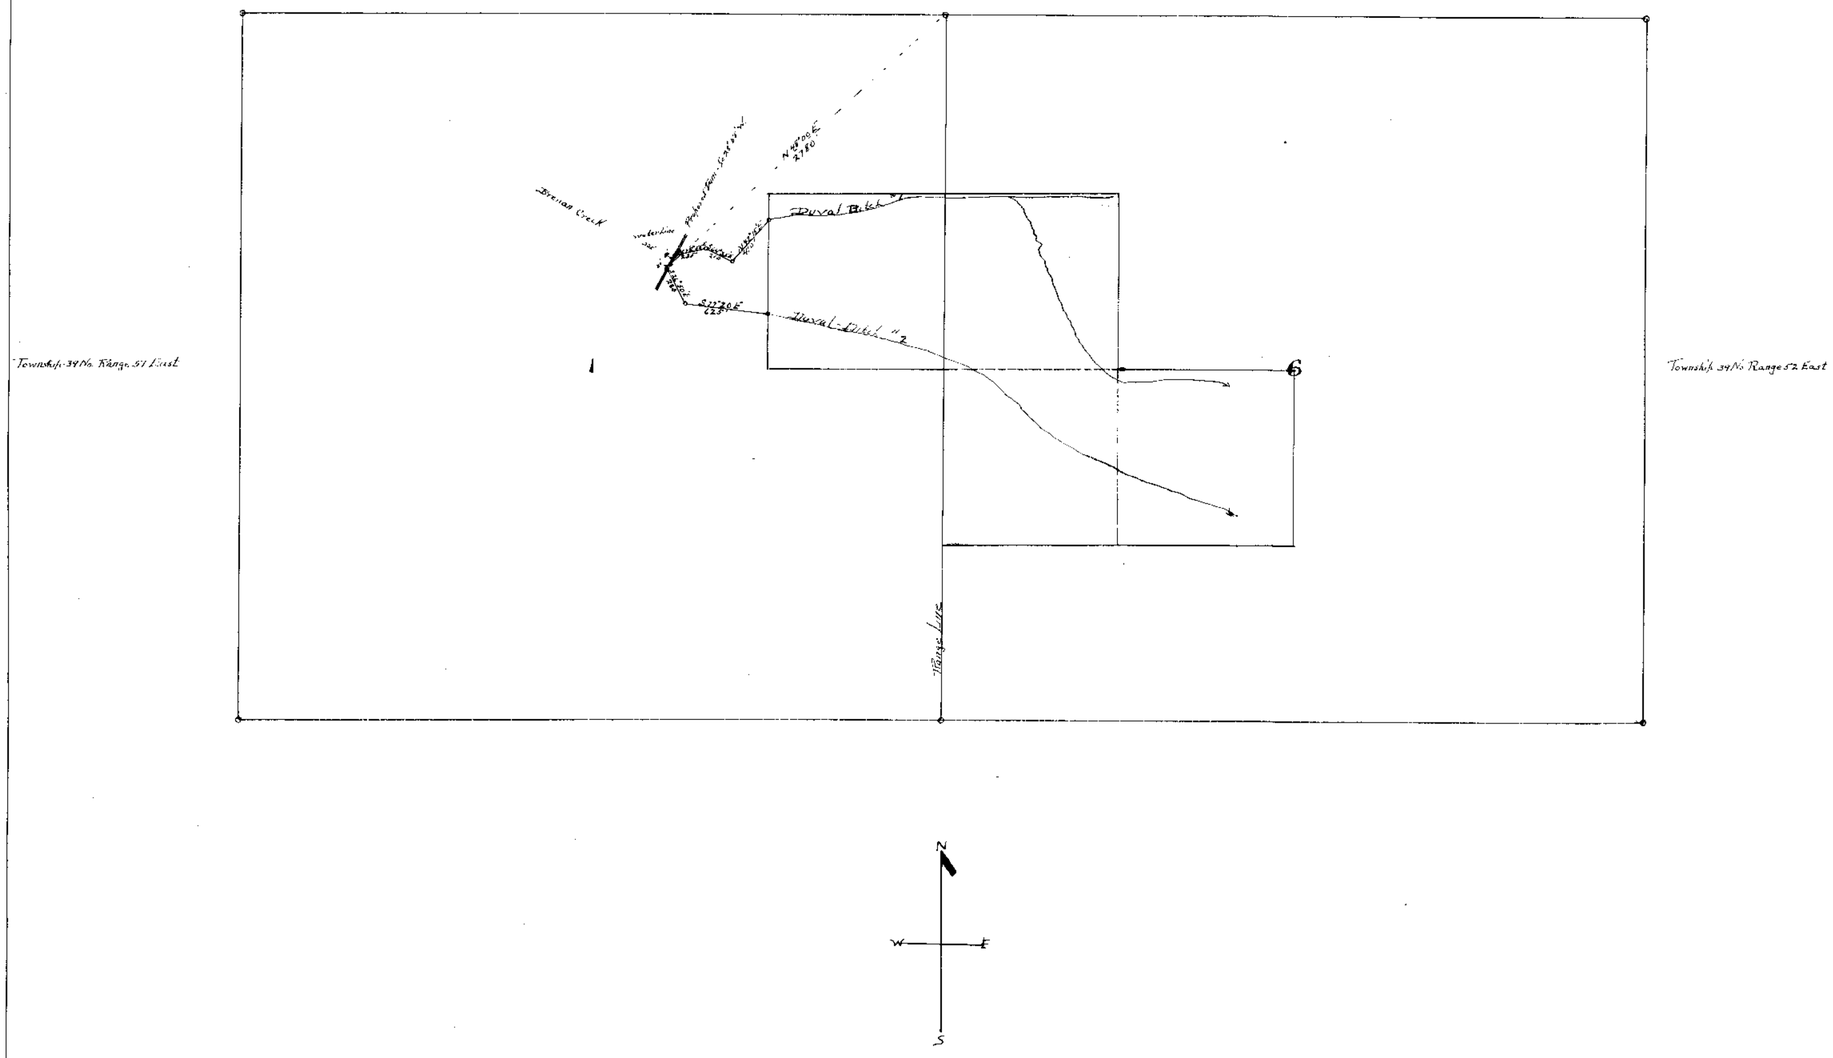

State of Nevada
County of Elko

I John W. King being first duly sworn, depose and say that the above map is a true and accurate plat of the irrigation works, as taken from the field notes of a survey made by me completed on the 19th day of January-1918; that such survey was made at the instance of Henry Duval; that the map represents the works described in application No 4264, together with the location of streams and ditches in the immediate vicinity

John W. King - Surveyor

Subscribed and sworn to before me this the 22 day of Jan. 1918
Jacob L. Clark
Notary Public in and for Elko County, Nevada

FILED
JAN 26
STATE ENGINEER'S OFFICE
BOK

HENRY DUVAL
BRENAN CREEK

Townships 39 No. Ranges 51-52 East M.D.M.

Tuscarora Nevada

Scale 600 ft. = 1-inch

Serial No. 4264

12/6/18

4264