Section	Sub-division	Township	Range	Cultivated acreage	Description of Culture	Date of first cultivation
15	SE of NE	5 S	69 E	3 Acres	Meadow	
"	SW of NE	"	"	5 "	"	
"	SE of NW	5 S	"	4½ "	Rye	
"	SW of NW	"	"	10 "	"	

T. 5. S. R. 69 E M D. B. & M.

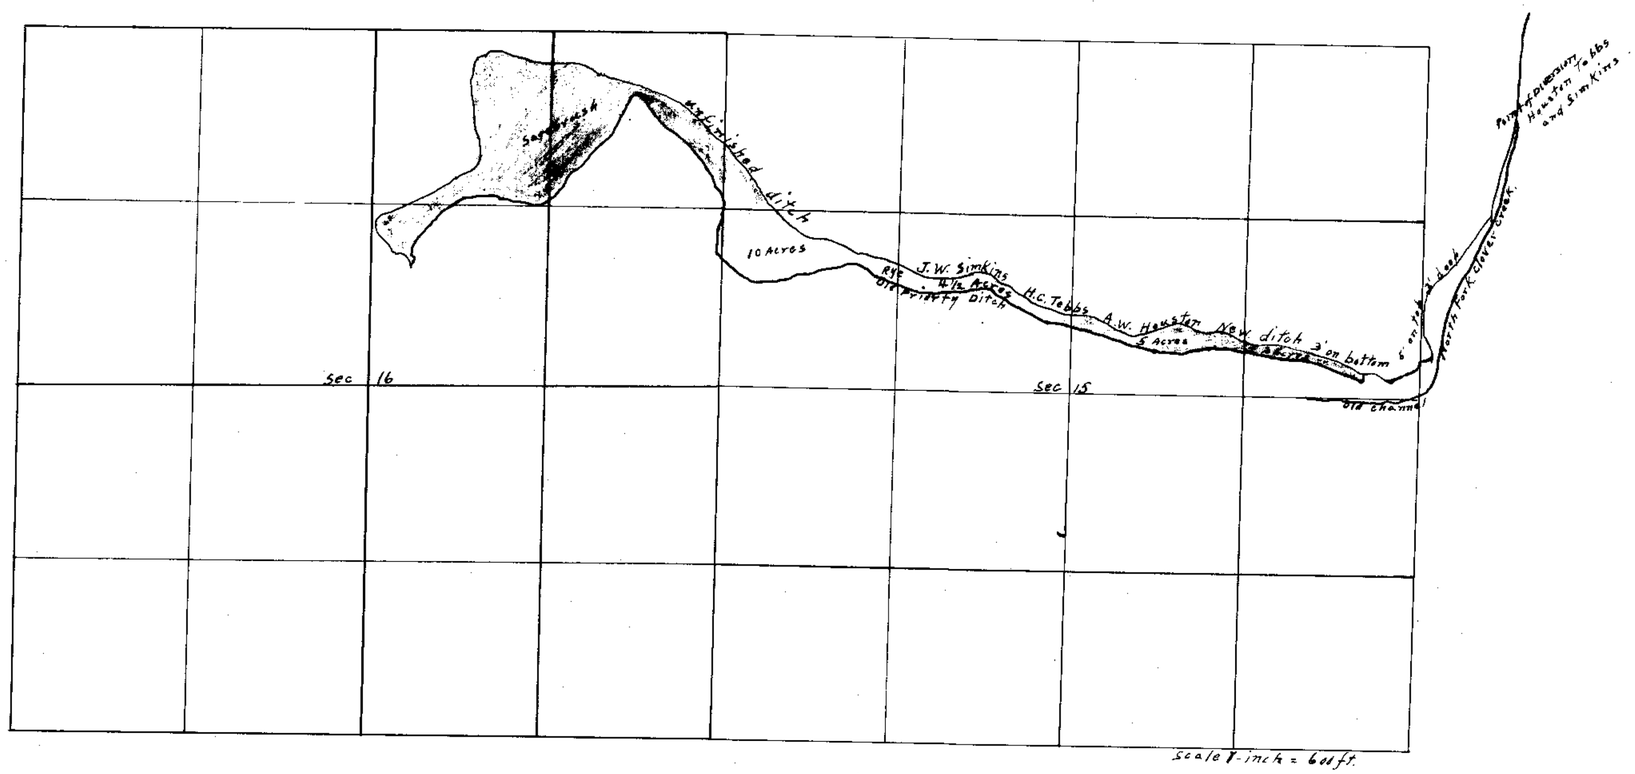

scale 1-inch = 600 ft.

State of Nevada
County of Lincoln } ss.

I, W. F. Thorne, being first duly sworn depose and say that the above map is a true and accurate plat of the ditch and land taken from the field notes of a survey made by me and completed on the 25th day of June 1918 that such survey was made at the instance of Houston, Tobbs, and J.W. Simkins owners of said ditch and land. That it truly represents said ditch and land. W. F. Thorne - surveyor

Subscribed and sworn to before me this 30th day of June 1918
H. J. Stewart Sr.
Justice of the Peace for Alamo Lincoln County, Nevada.

Filed
JUL 8 1918

J.W. Simkins H.C. Tobbs A.W. Houston

North Fork Clover Creek

7/3/18

4266

4266