Township 32 North Range 59 [illegible] C.R.D. base or [illegible]

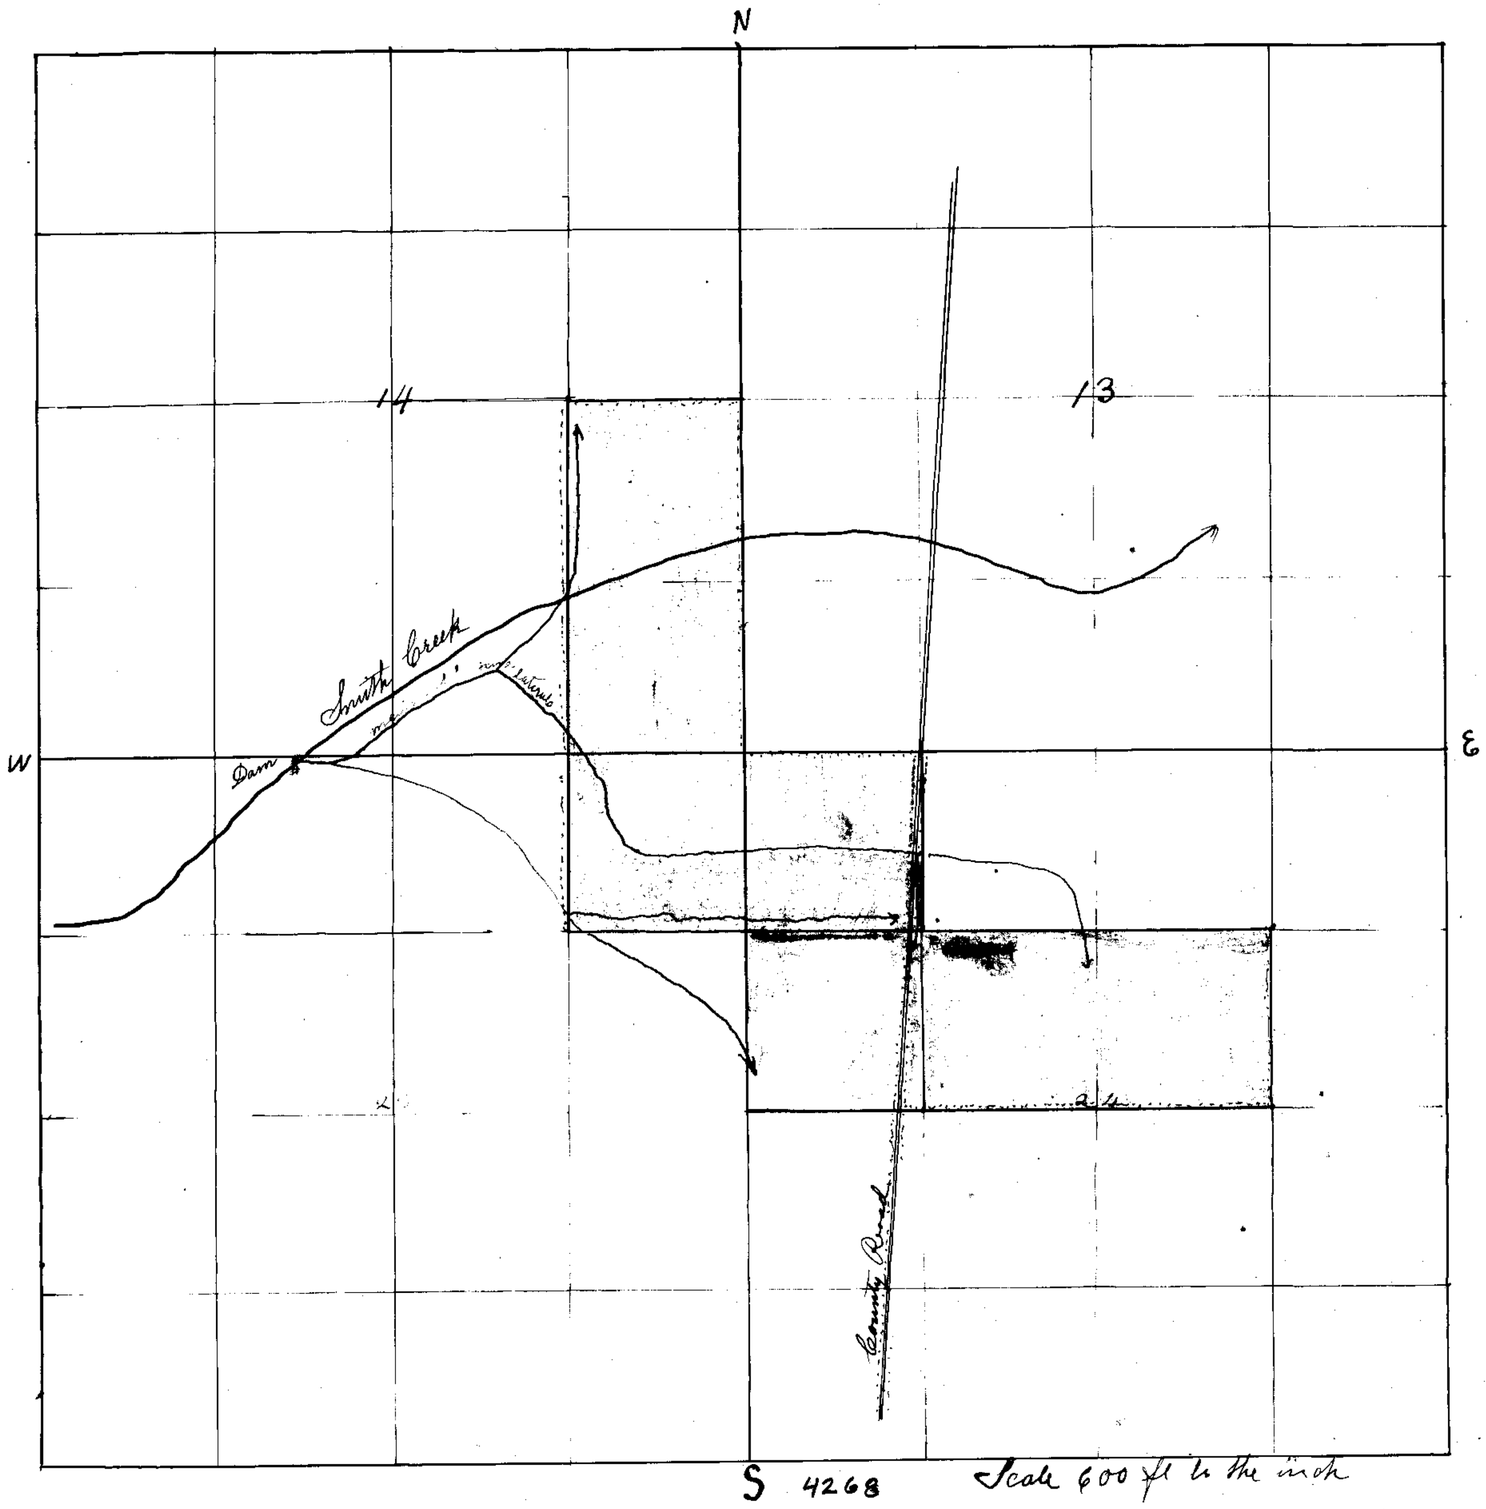

4268 Scale 600 ft to the inch

Section	Subdivision	[illegible]	Range	[illegible]	[illegible]	First Culture	Colors Explanation	Owners
23	N E 1/4 N E 1/4	32	59 East	15 acres	grain	1915	[illegible] for grain	C W [illegible]
14	East 1/2 S E 1/4	32	59	10 acres	grain	1915	brown sage brush	C W [illegible]
24	West 1/2 N W 1/4	[illegible]	59	21 acres 20 ac	grain clear	1915	green clear	H L Newman
24	S W 1/4 N W 1/4		59	3 acres 2 acres	grain Potatoes	1918	Blue Potatoes and corn	H L Newman
[illegible]	S E 1/4 N E 1/4	32	59	4 acres	[illegible]	1918		H L Newman

State of Nevada }
County of Elko } SS

I C. P. Strozzi being duly sworn depose that this map is a true an accurate plat of the land irrigated by Harry L Newman and Chas W. Smith as taken from field notes of a survey made by me and completed on the 15 day of May 1918 that the map an survey were made at the instance of the owners of said lands that the map represent the work describe in application No. Together with the location of Streams in immediate vicinity

C P Strozzi

Subscribed and sworn to before me this 15th day of June, 1918

Edwin E. [illegible]