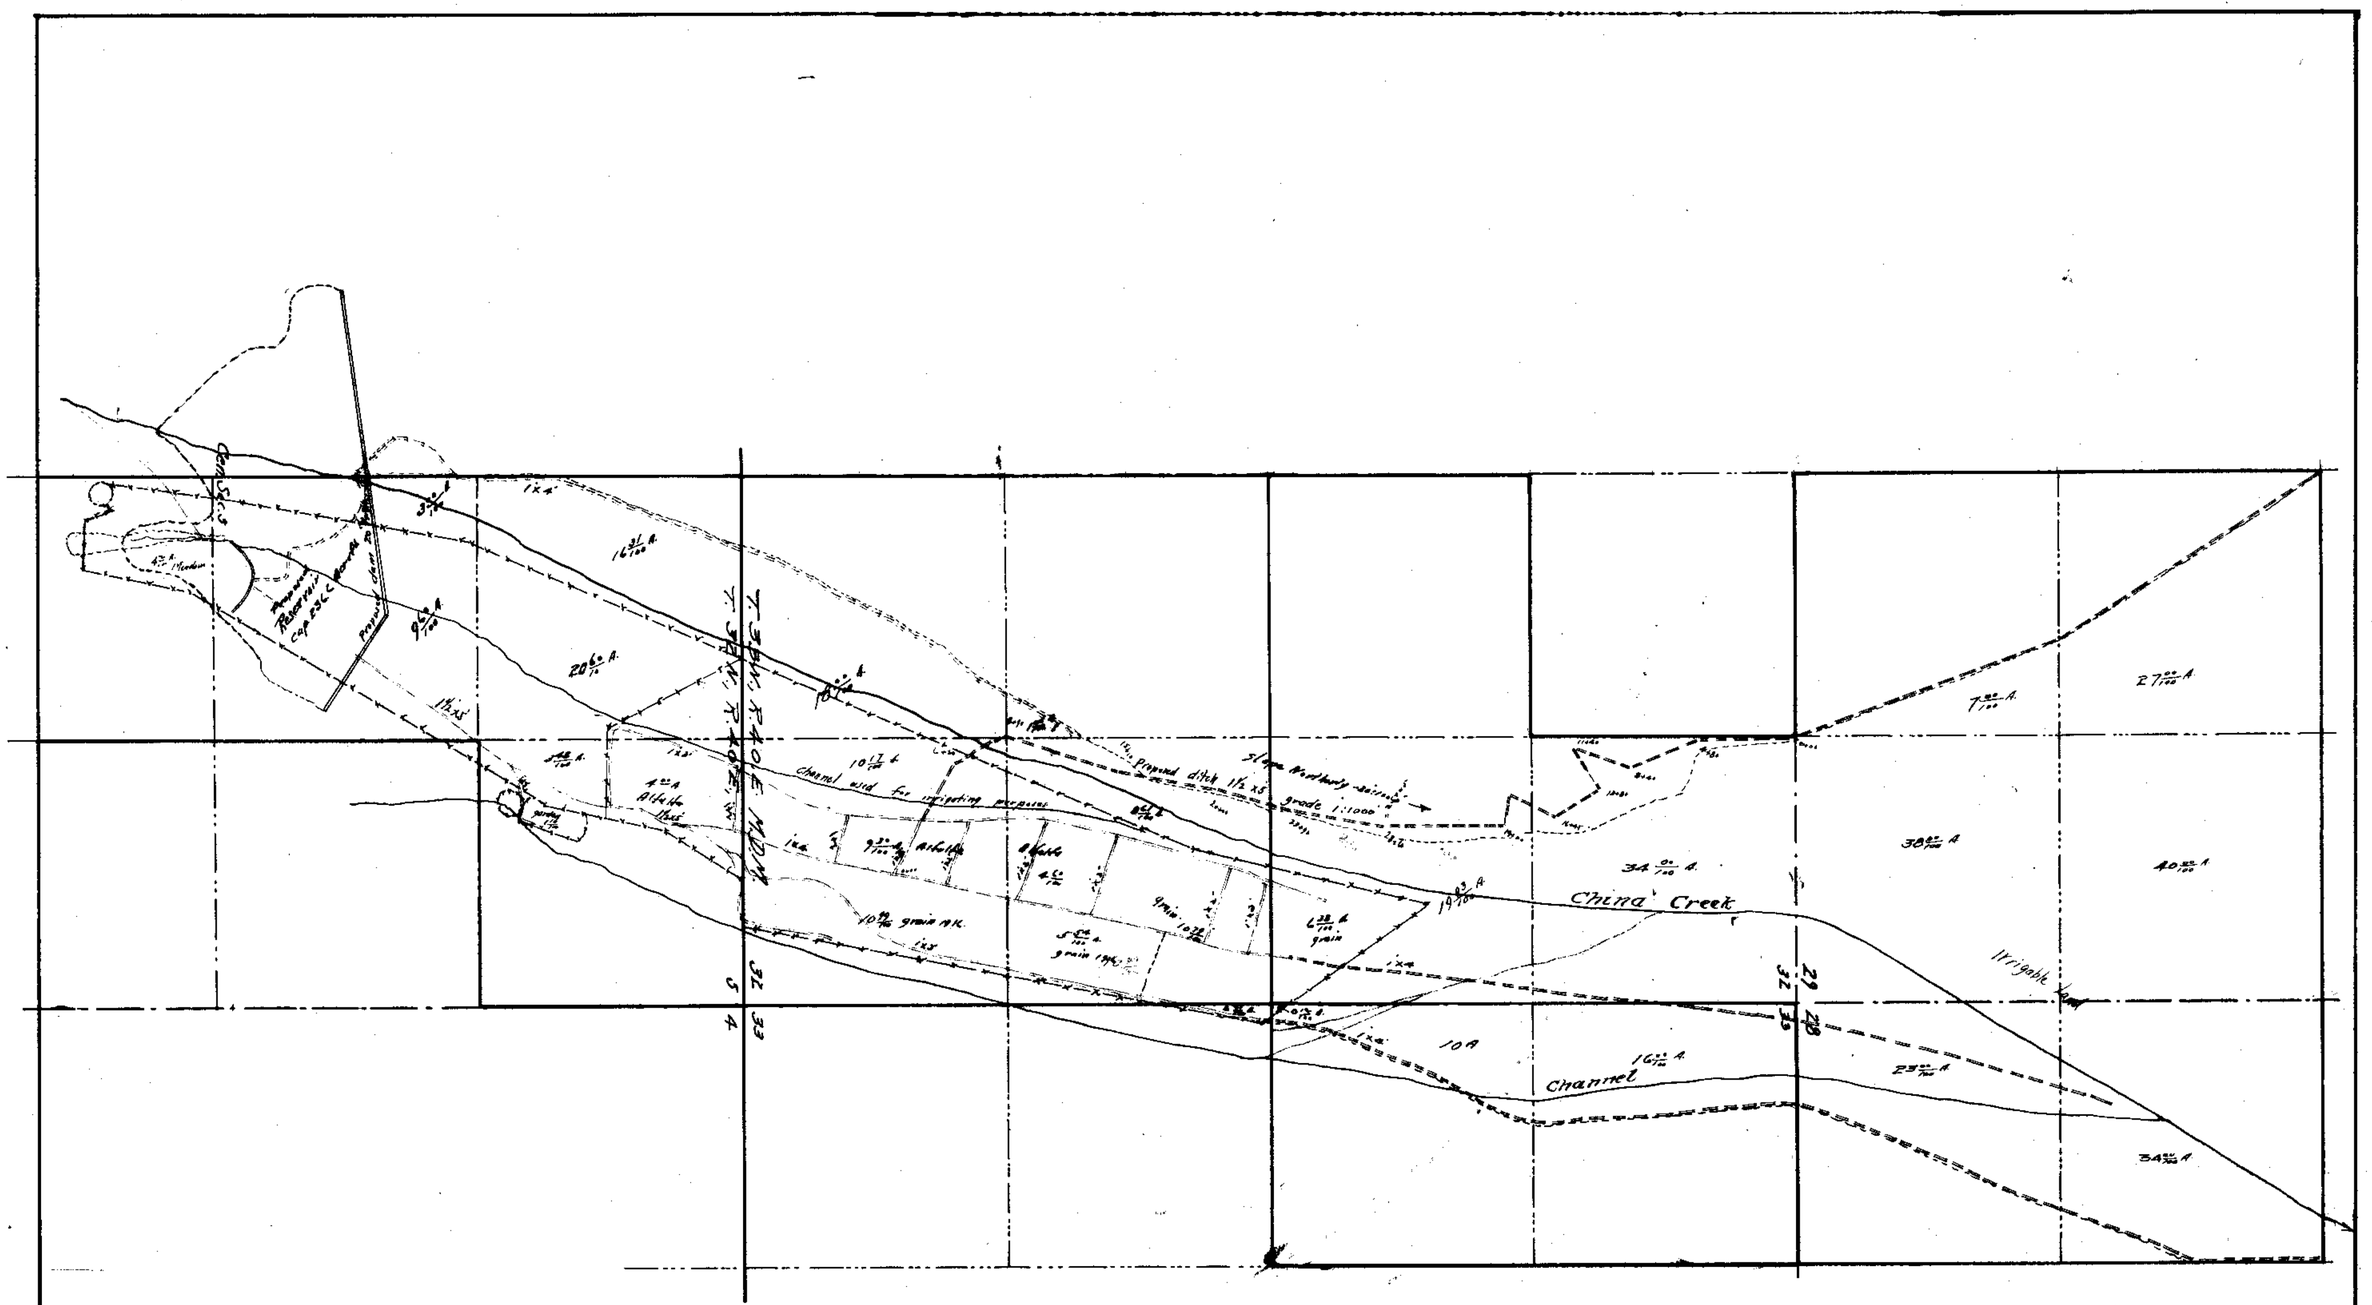

State of Nevada }ss
County of Humboldt }

I, Horace H. Sheldon, being first duly sworn, depose and say that the above map is a true and accurate plot of the irrigation works as taken from the field notes of a survey made by me, completed on the 7th day of December, 1916; that such survey was made at the instance of Jeremiah Sheehan; that the map represents the works described in Application No. _____ together with the location of streams and ditches in the immediate vicinity.

Horace H. Sheldon
Civil Engineer

Subscribed and sworn to before me, this the 16th day of December, 1916

T. A. Brandon
Notary Public in and for Humboldt Co, Nevada

FILED
JAN -3 1917

1/3/17

MAP
OF
SYSTEM OF IRRIGATION
THE THOS. NELSON CO.
PERMIT No.
FROM
PUMPERNICKEL SPRINGS
HUMBOLDT CO. NEVADA
DEC. 1916. SCALE 1" = 400'

4870