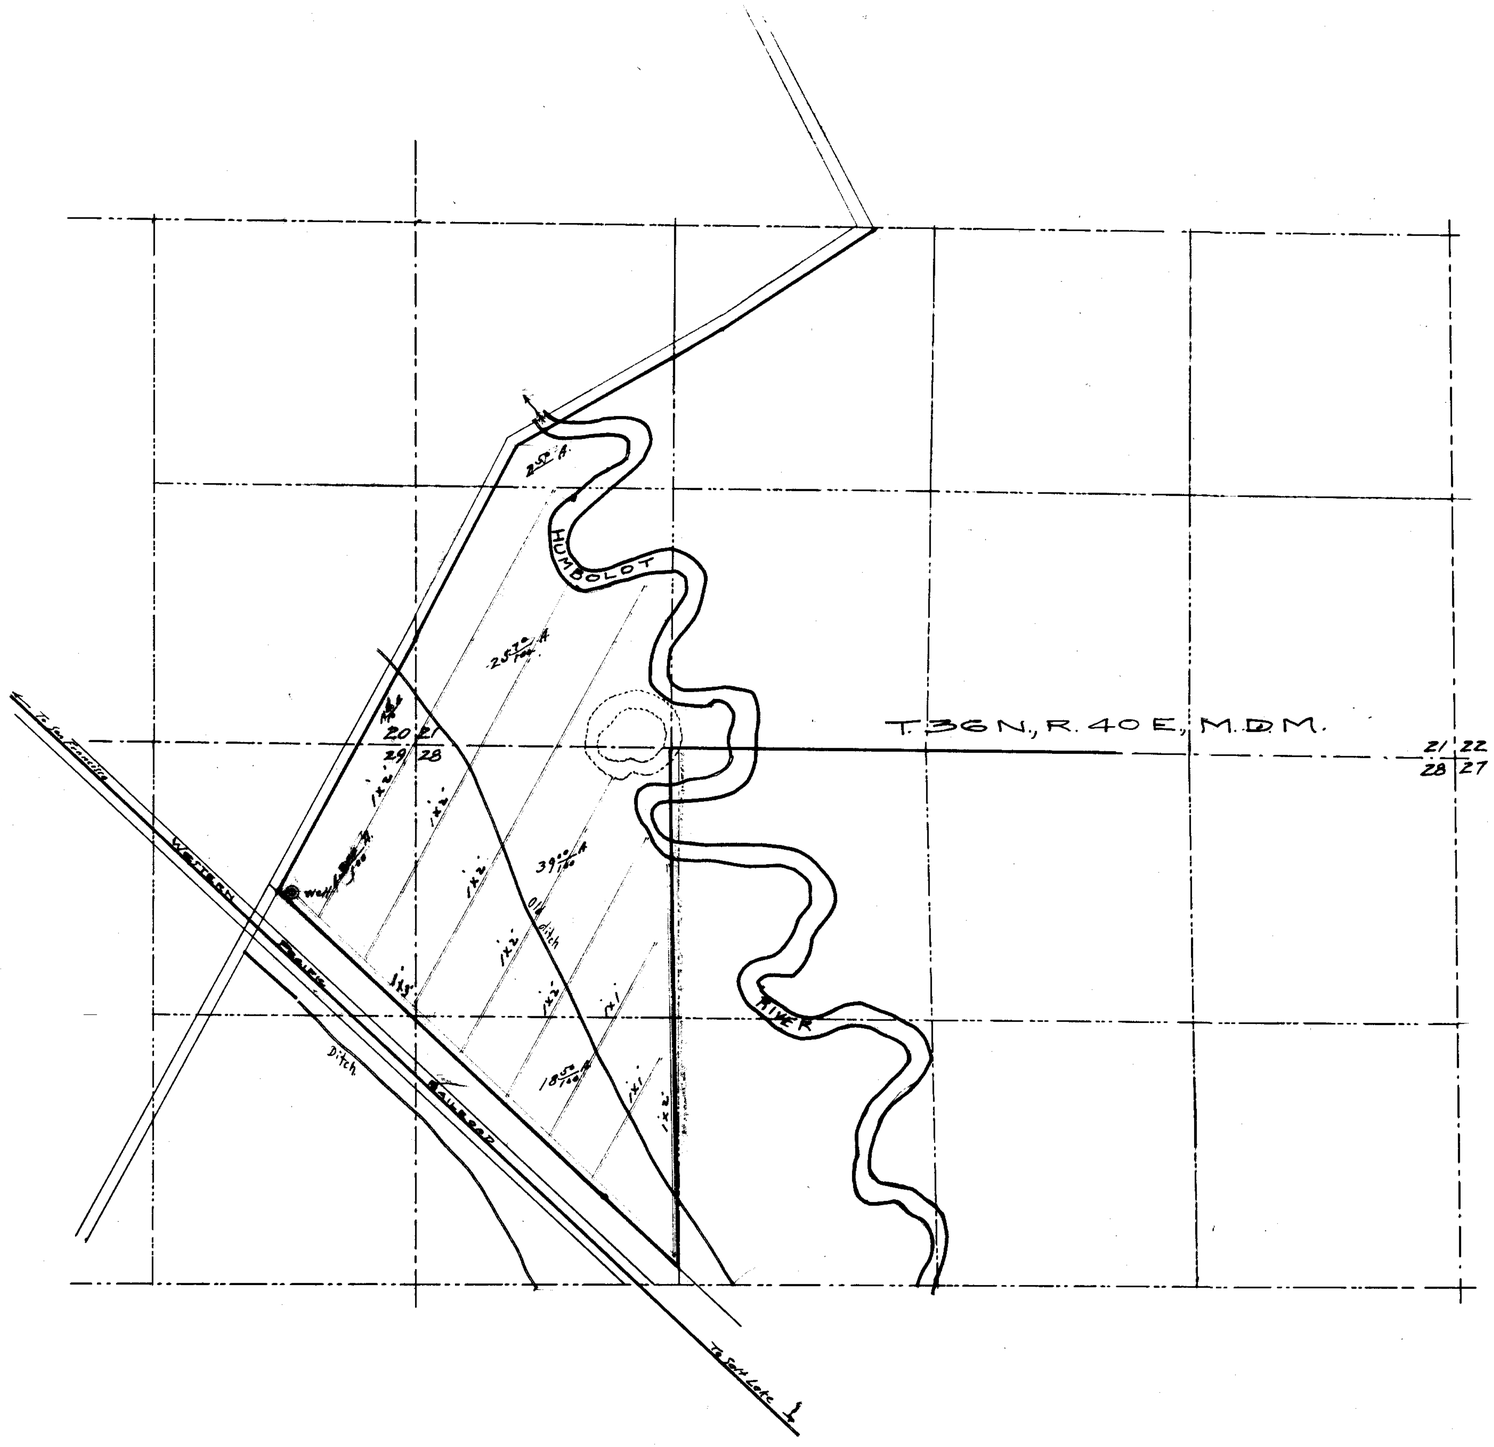

State of Nevada }
County of Humboldt } ss

I, Horace H. Sheldon, being first duly sworn, depose and say that the above map is a true and accurate plat of the proposed irrigation works, as taken from the field notes of a survey made by me, completed on the 31st day of December, 1916; that such survey was made at the instance of John Etchart; that the map represents the works described in Application No. 4272, together with the location of streams and ditches in the immediate vicinity.

Geo. H. Sheldon, C.E.
Surveyor.

Subscribed and sworn to before me this 9th day of March, 1917

L. G. Wilson
Notary Public in and for Humboldt County, Nevada.

FILED
MAY 14 1917
STATE ENGINEER'S OFFICE

MAP
OF
JOHN ETCHART'S
PROPOSED SYSTEM OF IRRIGATION
APPLICATION No. 4272
FROM
WELL
HUMBOLDT COUNTY, NEVADA.
MARCH, 1917, SCALE 1"=400'

4272