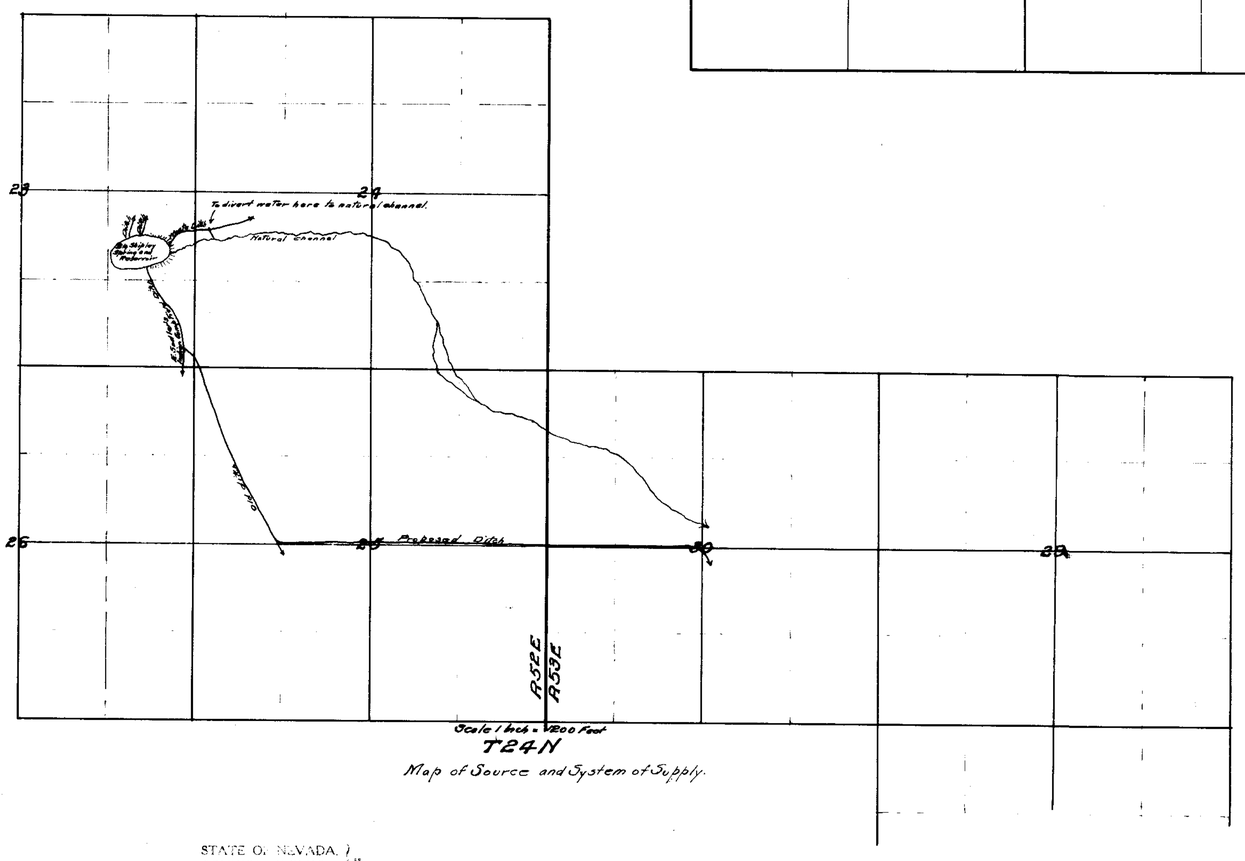

T24N

Map of Source and System of Supply.

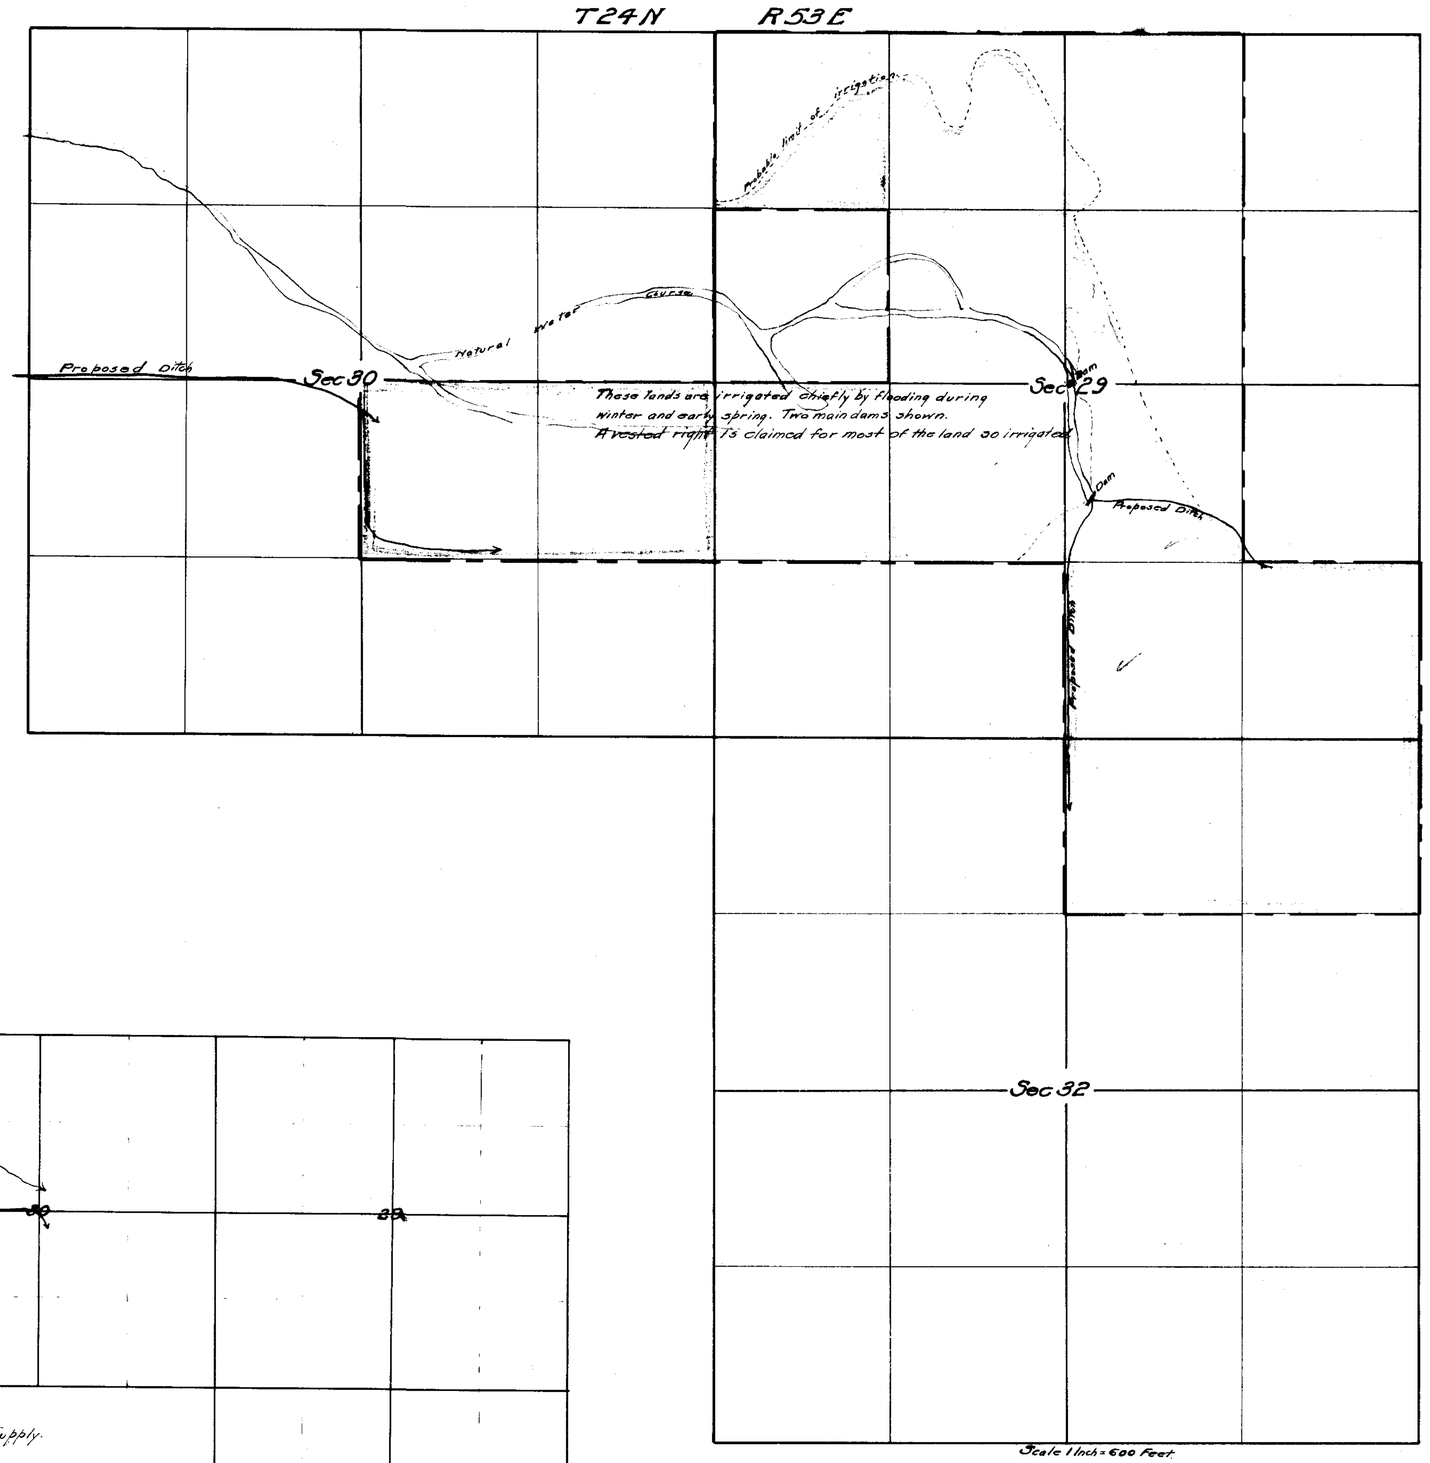

STATE OF NEVADA, }
COUNTY OF ELKO } ss.

C. F. DeArmond, being first duly sworn, deposes and says that the above map is a true and accurate plat of the Eccles Irrigation works, as taken from the field notes of a survey made by me (or under my supervision and direction) completed on the 20th day of October 1918; that such survey was made at the instance of Mrs. M. Eccles; that the map represents the works described in application No. 4273, together with the location of streams and ditches in the immediate vicinity.

C. F. DeArmond
Engineer

Subscribed and sworn to before me this 26th day of October 1918.

E. P. Carville
Notary Public in and for Elko County, Nevada

MAP
OF
PROPOSED IRRIGATION WORKS
APPLICATION No. 4273
OF
MRS. M. ECCLES
EUREKA NEVADA
SOURCE:- BIG SHIPLEY SPRING

4273