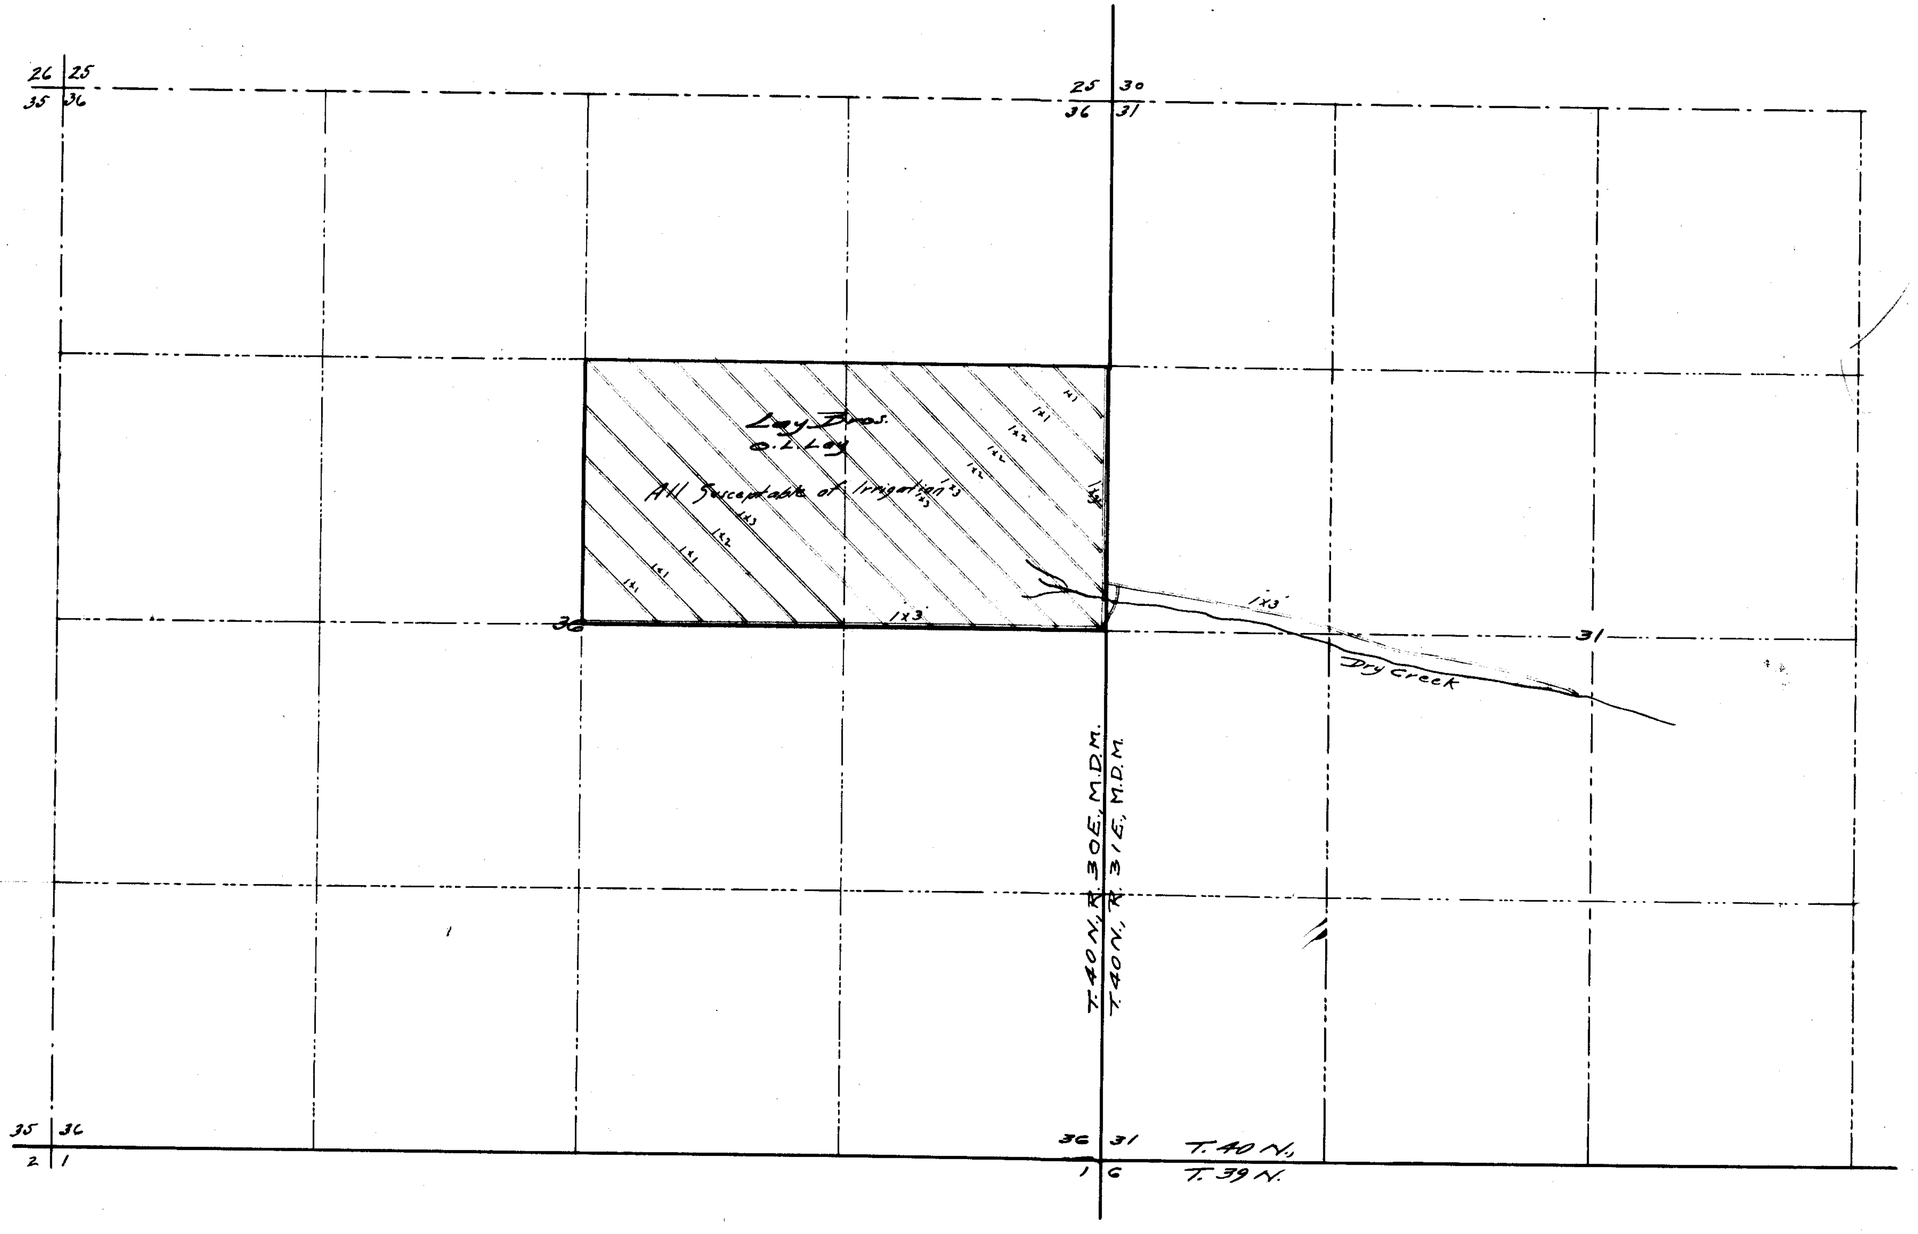

State of Nevada }
County of Humboldt } ss

I, Horace H. Sheldon, being first duly sworn, depose and say that the above map is a true and accurate plat of the Irrigation works as taken from the field notes of a survey made by me, completed on the 18th day of December, 1916; that such survey was made at the instance of O.L. Lay; that the map represents the works described in Application No 4276 together with the location of streams and ditches in the immediate vicinity.

Horace H. Sheldon, C.E.
Surveyor.

Subscribed and sworn to before me this, the day of March, 1917

L.G. Wilson
Notary Public in and for Humboldt County, Nevada.

FILED
MAY 14 1917
STATE ENGINEER'S OFFICE

MAP
PROPOSED SYSTEM OF IRRIGATION
OF
OL LAY
FROM
DRY CREEK
PERMIT No 4276
HUMBOLDT COUNTY NEVADA
MAR 1917 SCALE 1"=400

4276