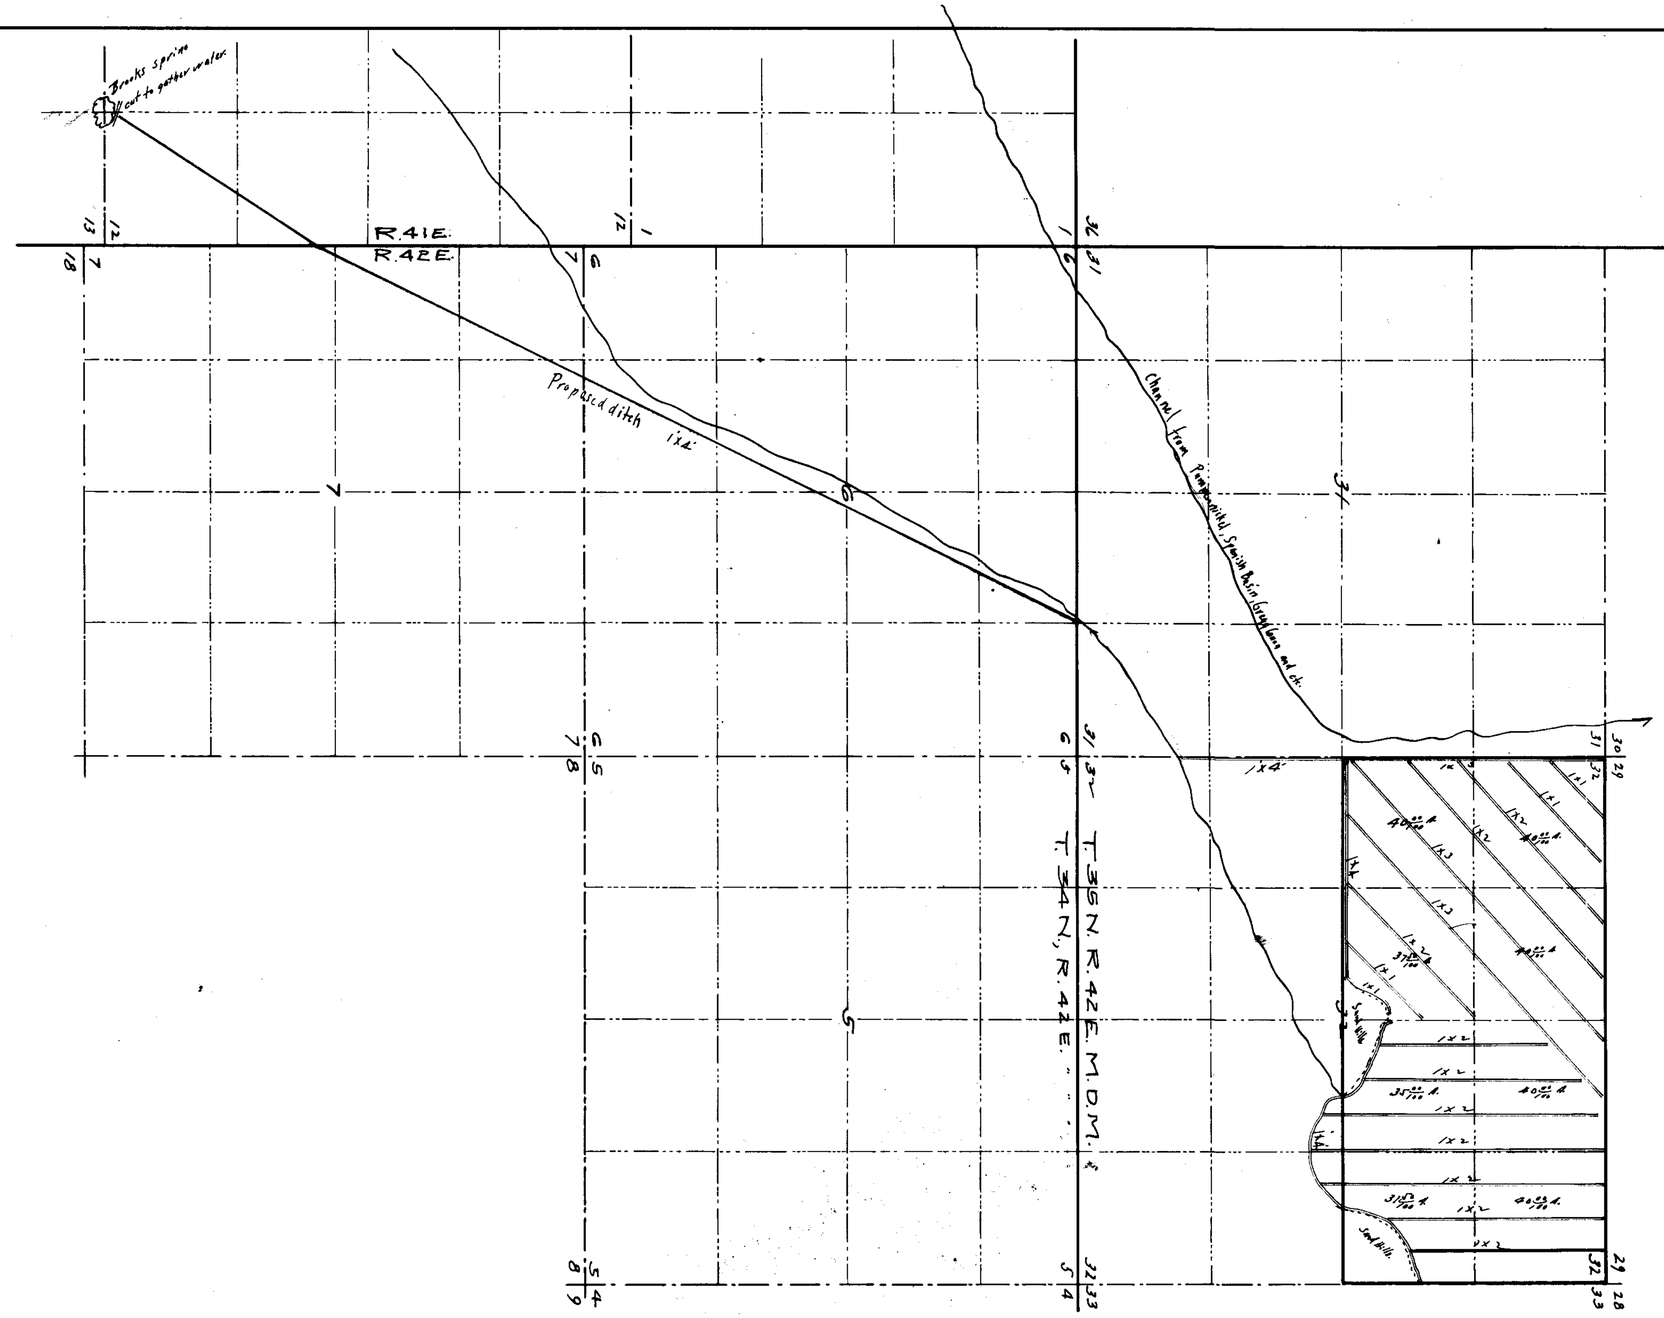

State of Nevada
County of Humboldt } ss

I, Horace H. Sheldon, being first duly sworn, depose and say that the above map is a true and accurate plot of the proposed irrigation works, as taken from the field notes of a survey made by me, completed on the 22nd day of March, 1917; that such survey was made at the instance of Jose Furtado Trigueiro; that the map represents the works described in Application No 4283, together with the location of streams and ditches in the immediate vicinity.

Horace H. Sheldon C.E.
Surveyor.

Subscribed and sworn to before me, this 27th day of April, 1917

L. G. Wilson
Notary Public in and for Humboldt County, Nevada

MAP
OF
PROPOSED SYSTEM OF IRRIGATION
APPLICATION No 4283
BROOKS SPRING
BY
JOSE FURTADO TRIGUEIRO
HUMBOLDT COUNTY, NEVADA
APRIL, 1917, SCALE 1"=800'

4283