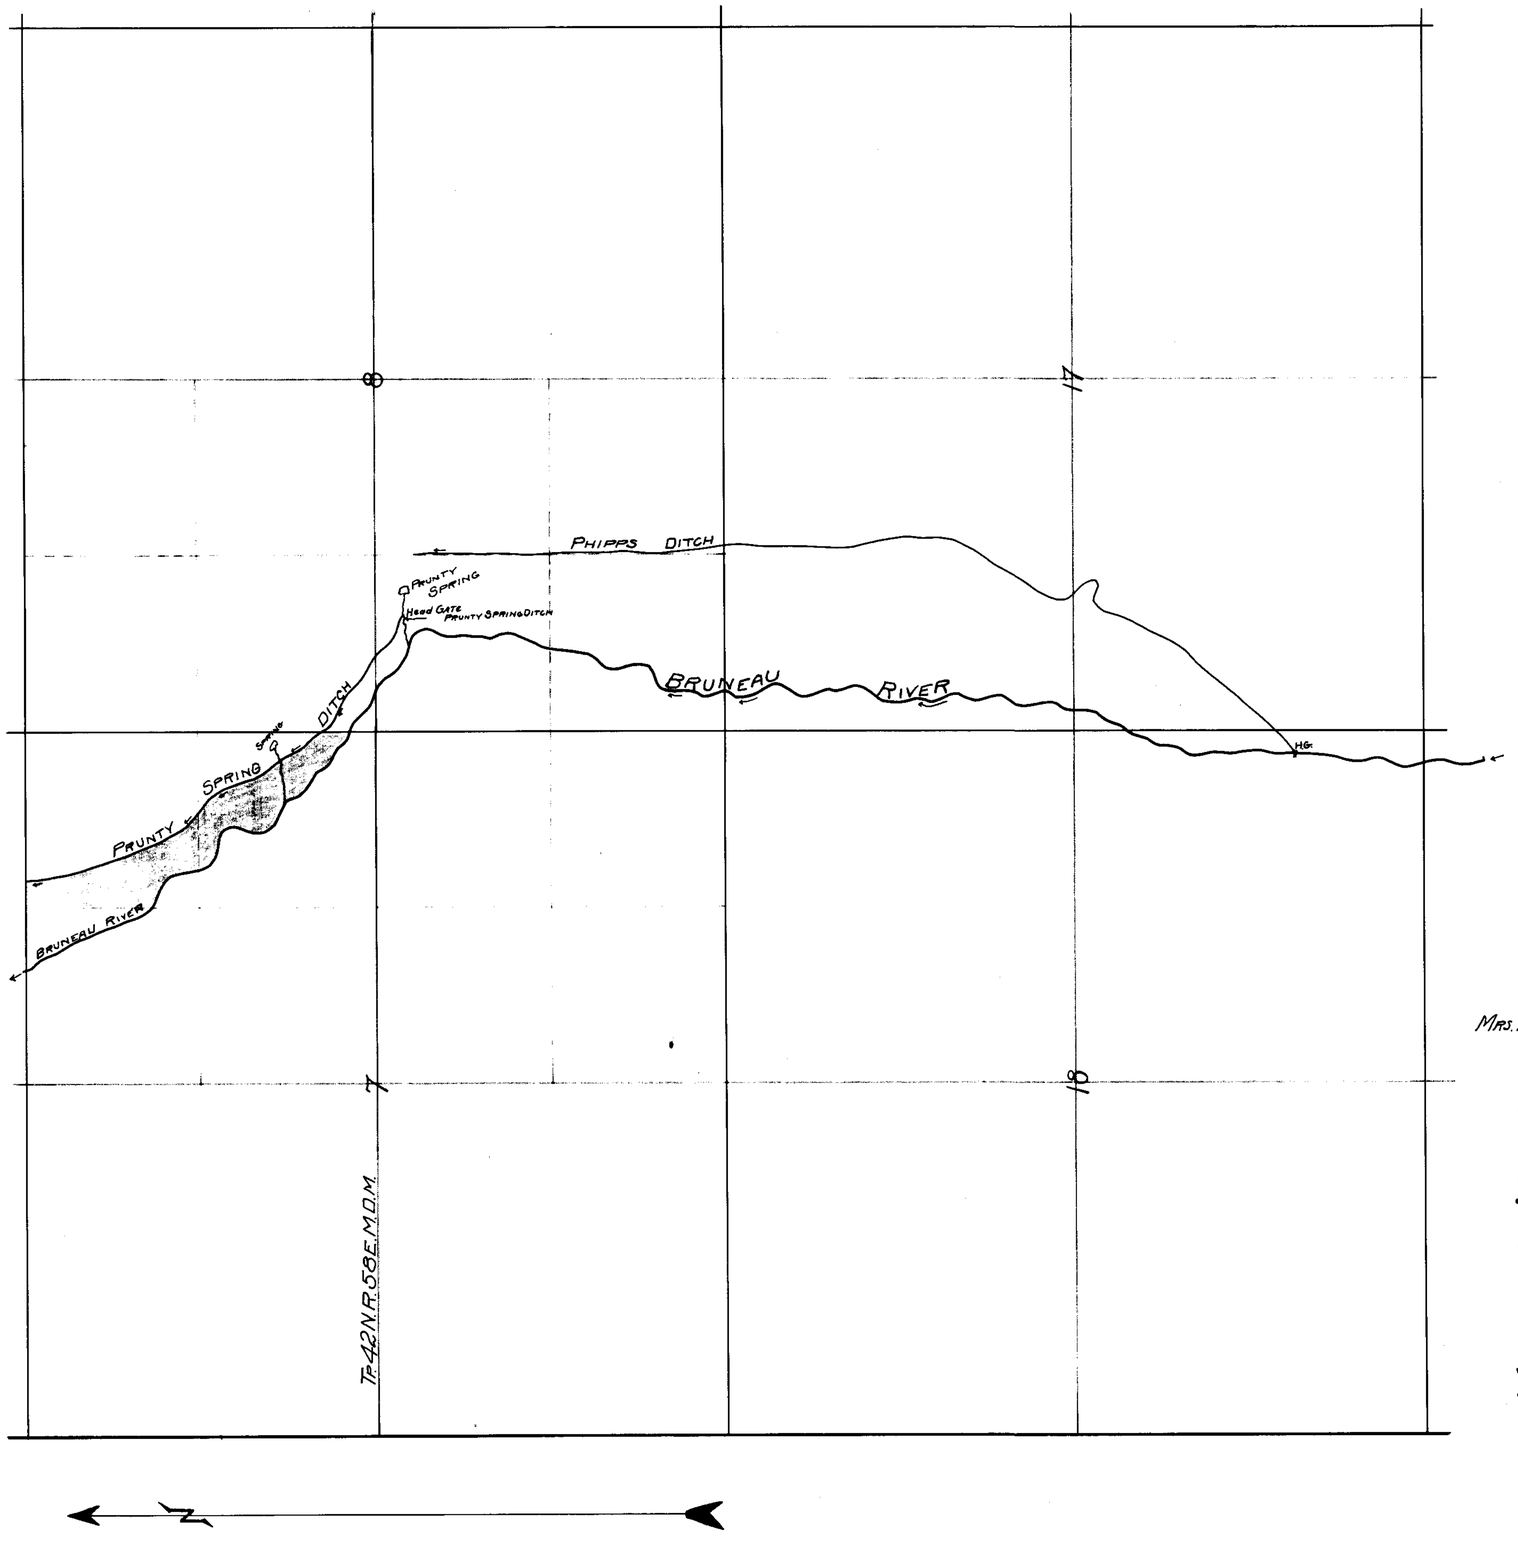

MAP OF THE
PRUNTY SPRINGS DITCH
4292

MRS. MINNIE PRUNTY, CHARLESTON, ELKO CO. NEVADA.

Scale 1 in = 600 ft.

STATE OF NEVADA }
County of Elko } ss.

I, R. A. Kinne, being first duly sworn, depose and say that the above map is a true and accurate plat of the Prunty Spring Ditch system as taken from the field notes of a survey made by me completed on the 14th day of May 1918, that such survey was made at the instance of Mrs. Minnie Prunty; that the map represents the works described in Application No 4292, together with the location of streams and ditches in the immediate vicinity.

R. A. Kinne C. E.

Subscribed and sworn to before me this the 3rd day of June 1918

Otto R. Williams,
Notary Public in and for Elko County Nevada.

FILED
JUN 4 1918
STATE ENGINEER

4292