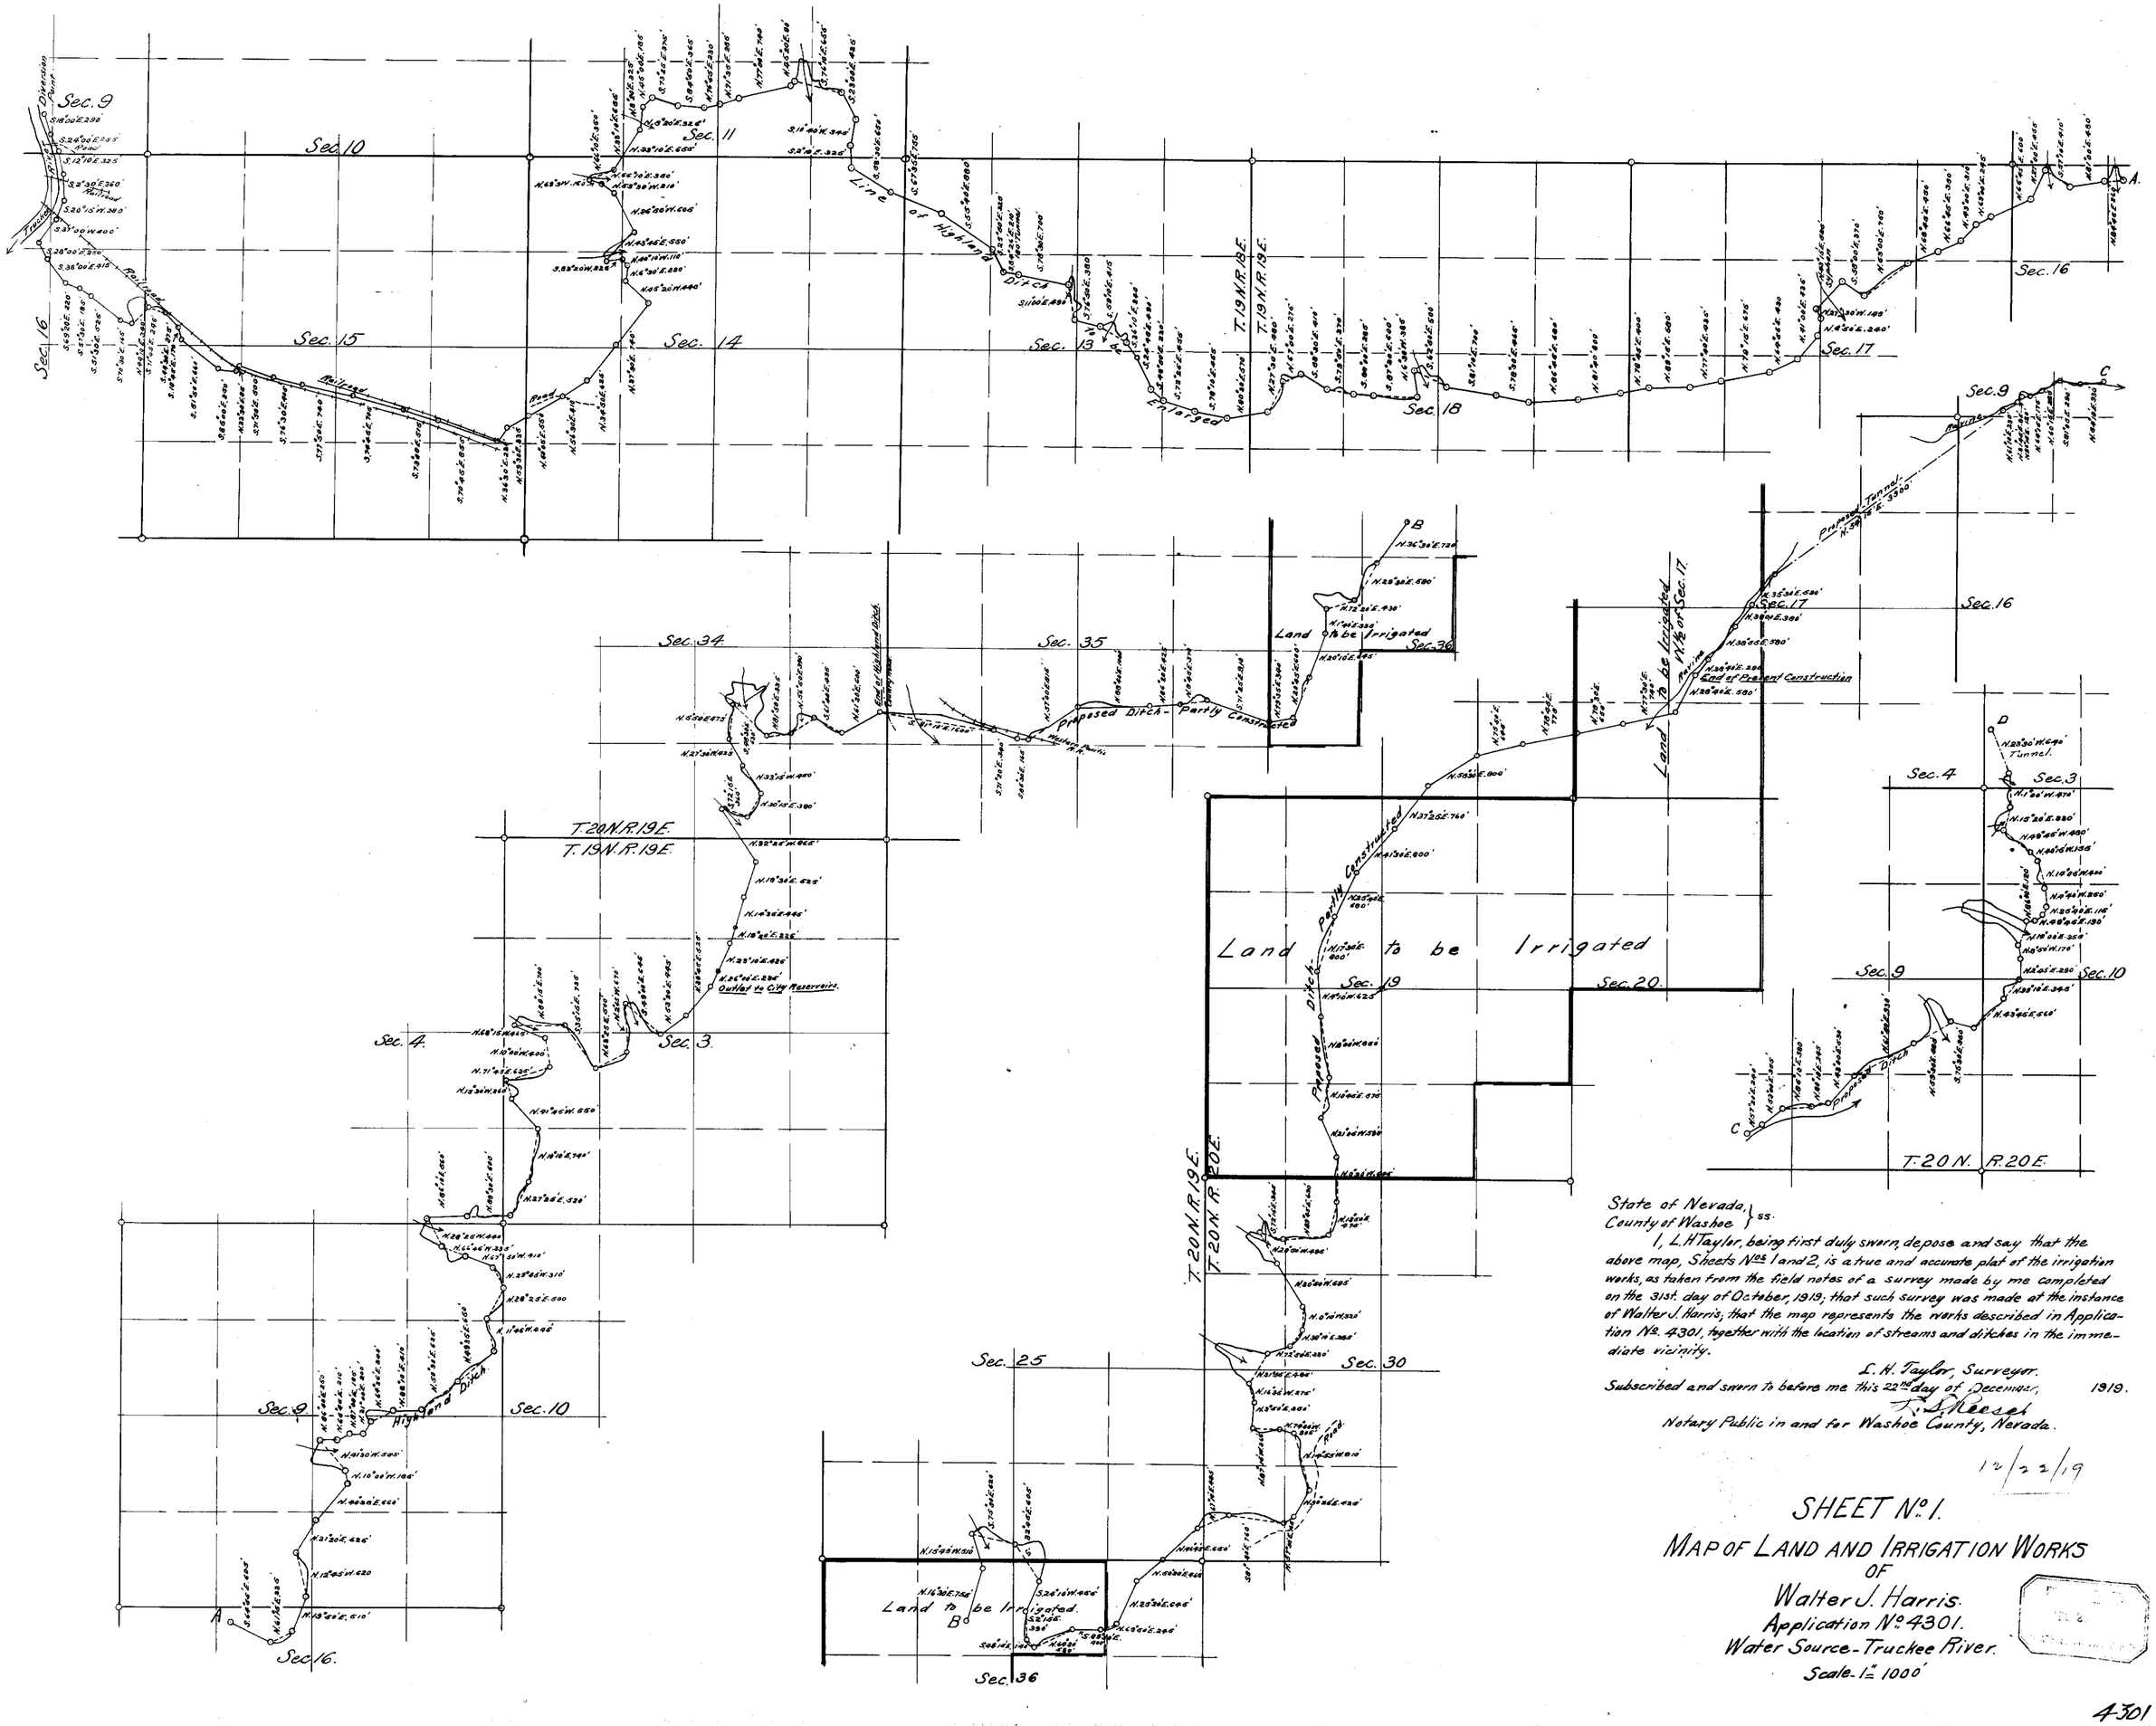

State of Nevada, County of Washoe } ss.

I, L. H. Taylor, being first duly sworn, depose and say that the above map, Sheets Nos 1 and 2, is a true and accurate plat of the irrigation works, as taken from the field notes of a survey made by me completed on the 31st day of October, 1919; that such survey was made at the instance of Walter J. Harris; that the map represents the works described in Application No. 4301, together with the location of streams and ditches in the immediate vicinity.

L. H. Taylor, Surveyor.

Subscribed and sworn to before me this 22nd day of December, 1919.

R. J. Reese

Notary Public in and for Washoe County, Nevada.

12/22/19

SHEET No. 1.

MAP OF LAND AND IRRIGATION WORKS OF Walter J. Harris.

Application No. 4301.

Water Source - Truckee River.

Scale - 1" = 1000'

4301

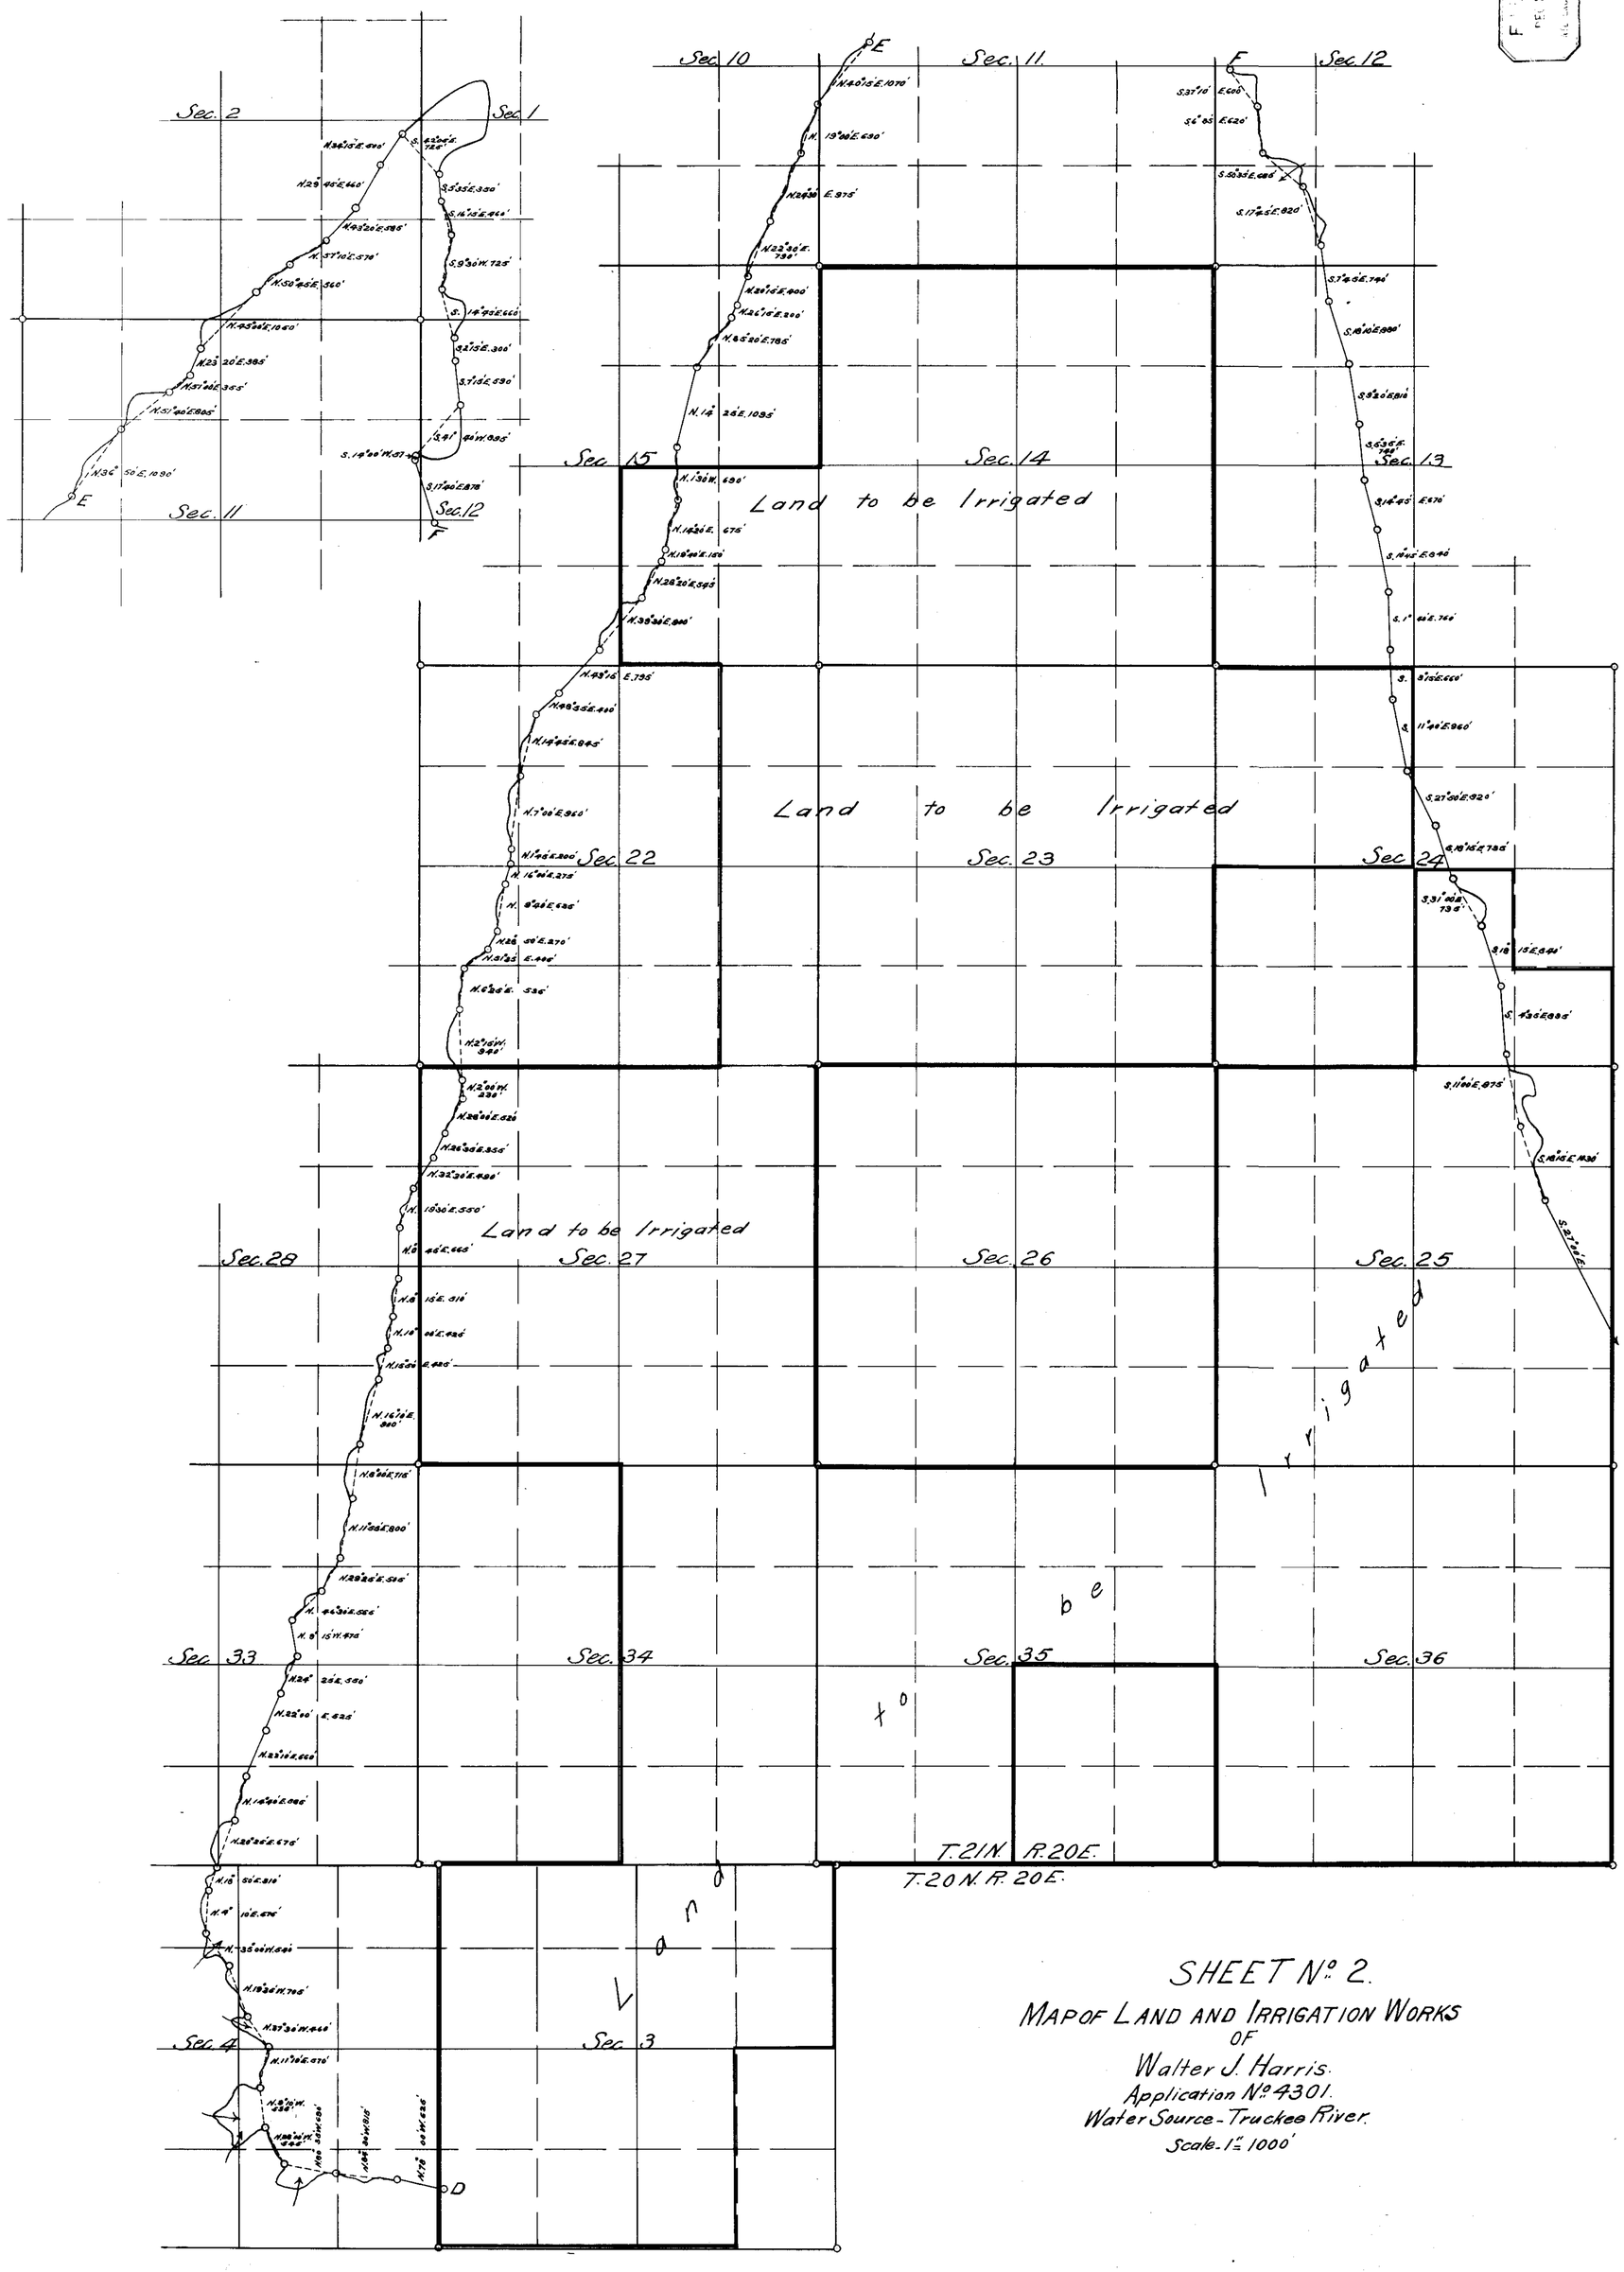

SHEET No. 2.

MAP OF LAND AND IRRIGATION WORKS

OF

Walter J. Harris.

Application No. 4301.

Water Source - Truckee River.

Scale - 1" = 1000'

A.301