R. 47 E. M.D.B.&M.

T. 4 N.

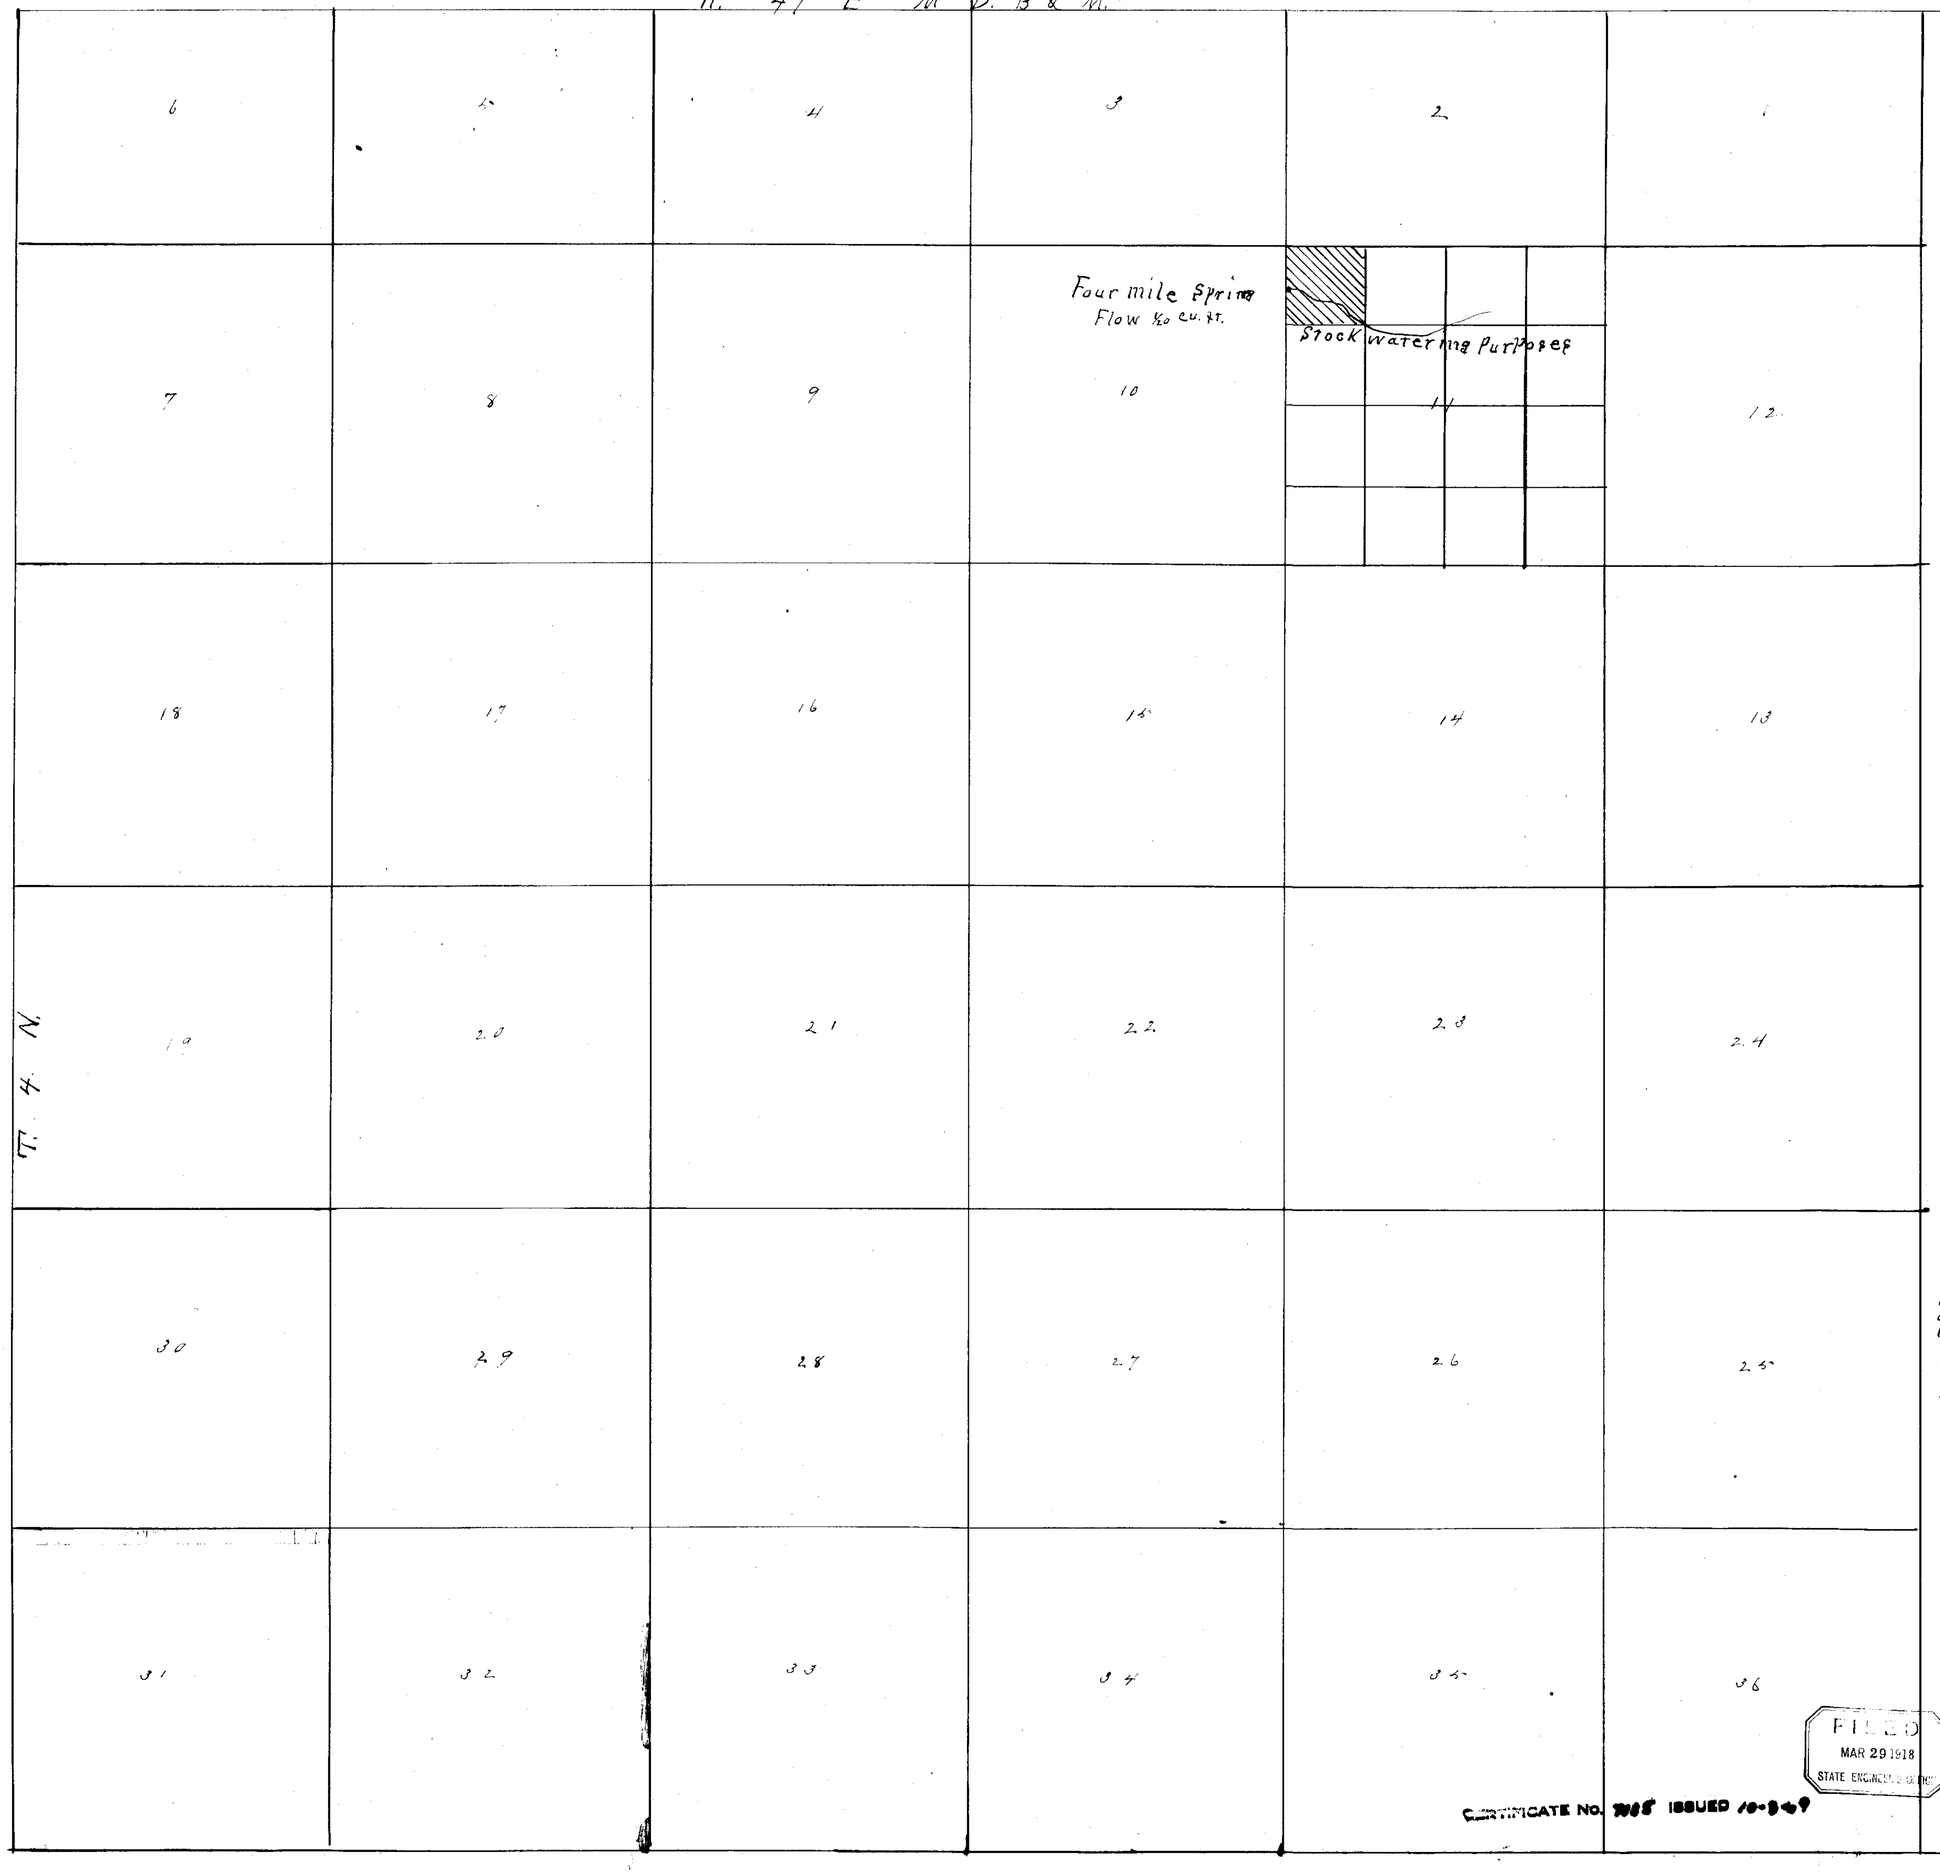

Four Mile Spring
Clifford Estate

State of Nev
County of Nye
W. A. Ray being duly sworn deposes and says that the above map is a true and accurate plat of the lands and waters held and used by Clifford and Clifford (Clifford Estate) as taken from the field notes of a survey made by me, completed on the 18th day of March 1918.
That the map and survey were made at the instance of Clifford and Clifford (Clifford Est) owners of said lands and that it truly represents the lands of said Estate.

W. A. Ray
Surveyor.

Scale 4 inches = 1 Mile

L. E. Glass

County Clerk of Nye County, State of Nevada, and ex-officio Clerk of the District Court of the Fifth Judicial District of the State of Nevada, in and for the County of Nye.

FILED
MAR 29 1918
STATE ENGINEER'S OFFICE

CERTIFICATE NO. 7105 ISSUED 10-9-69

4315

3/29/18
4315