R. 47 E M. D. R. & M.

T. 5 N.

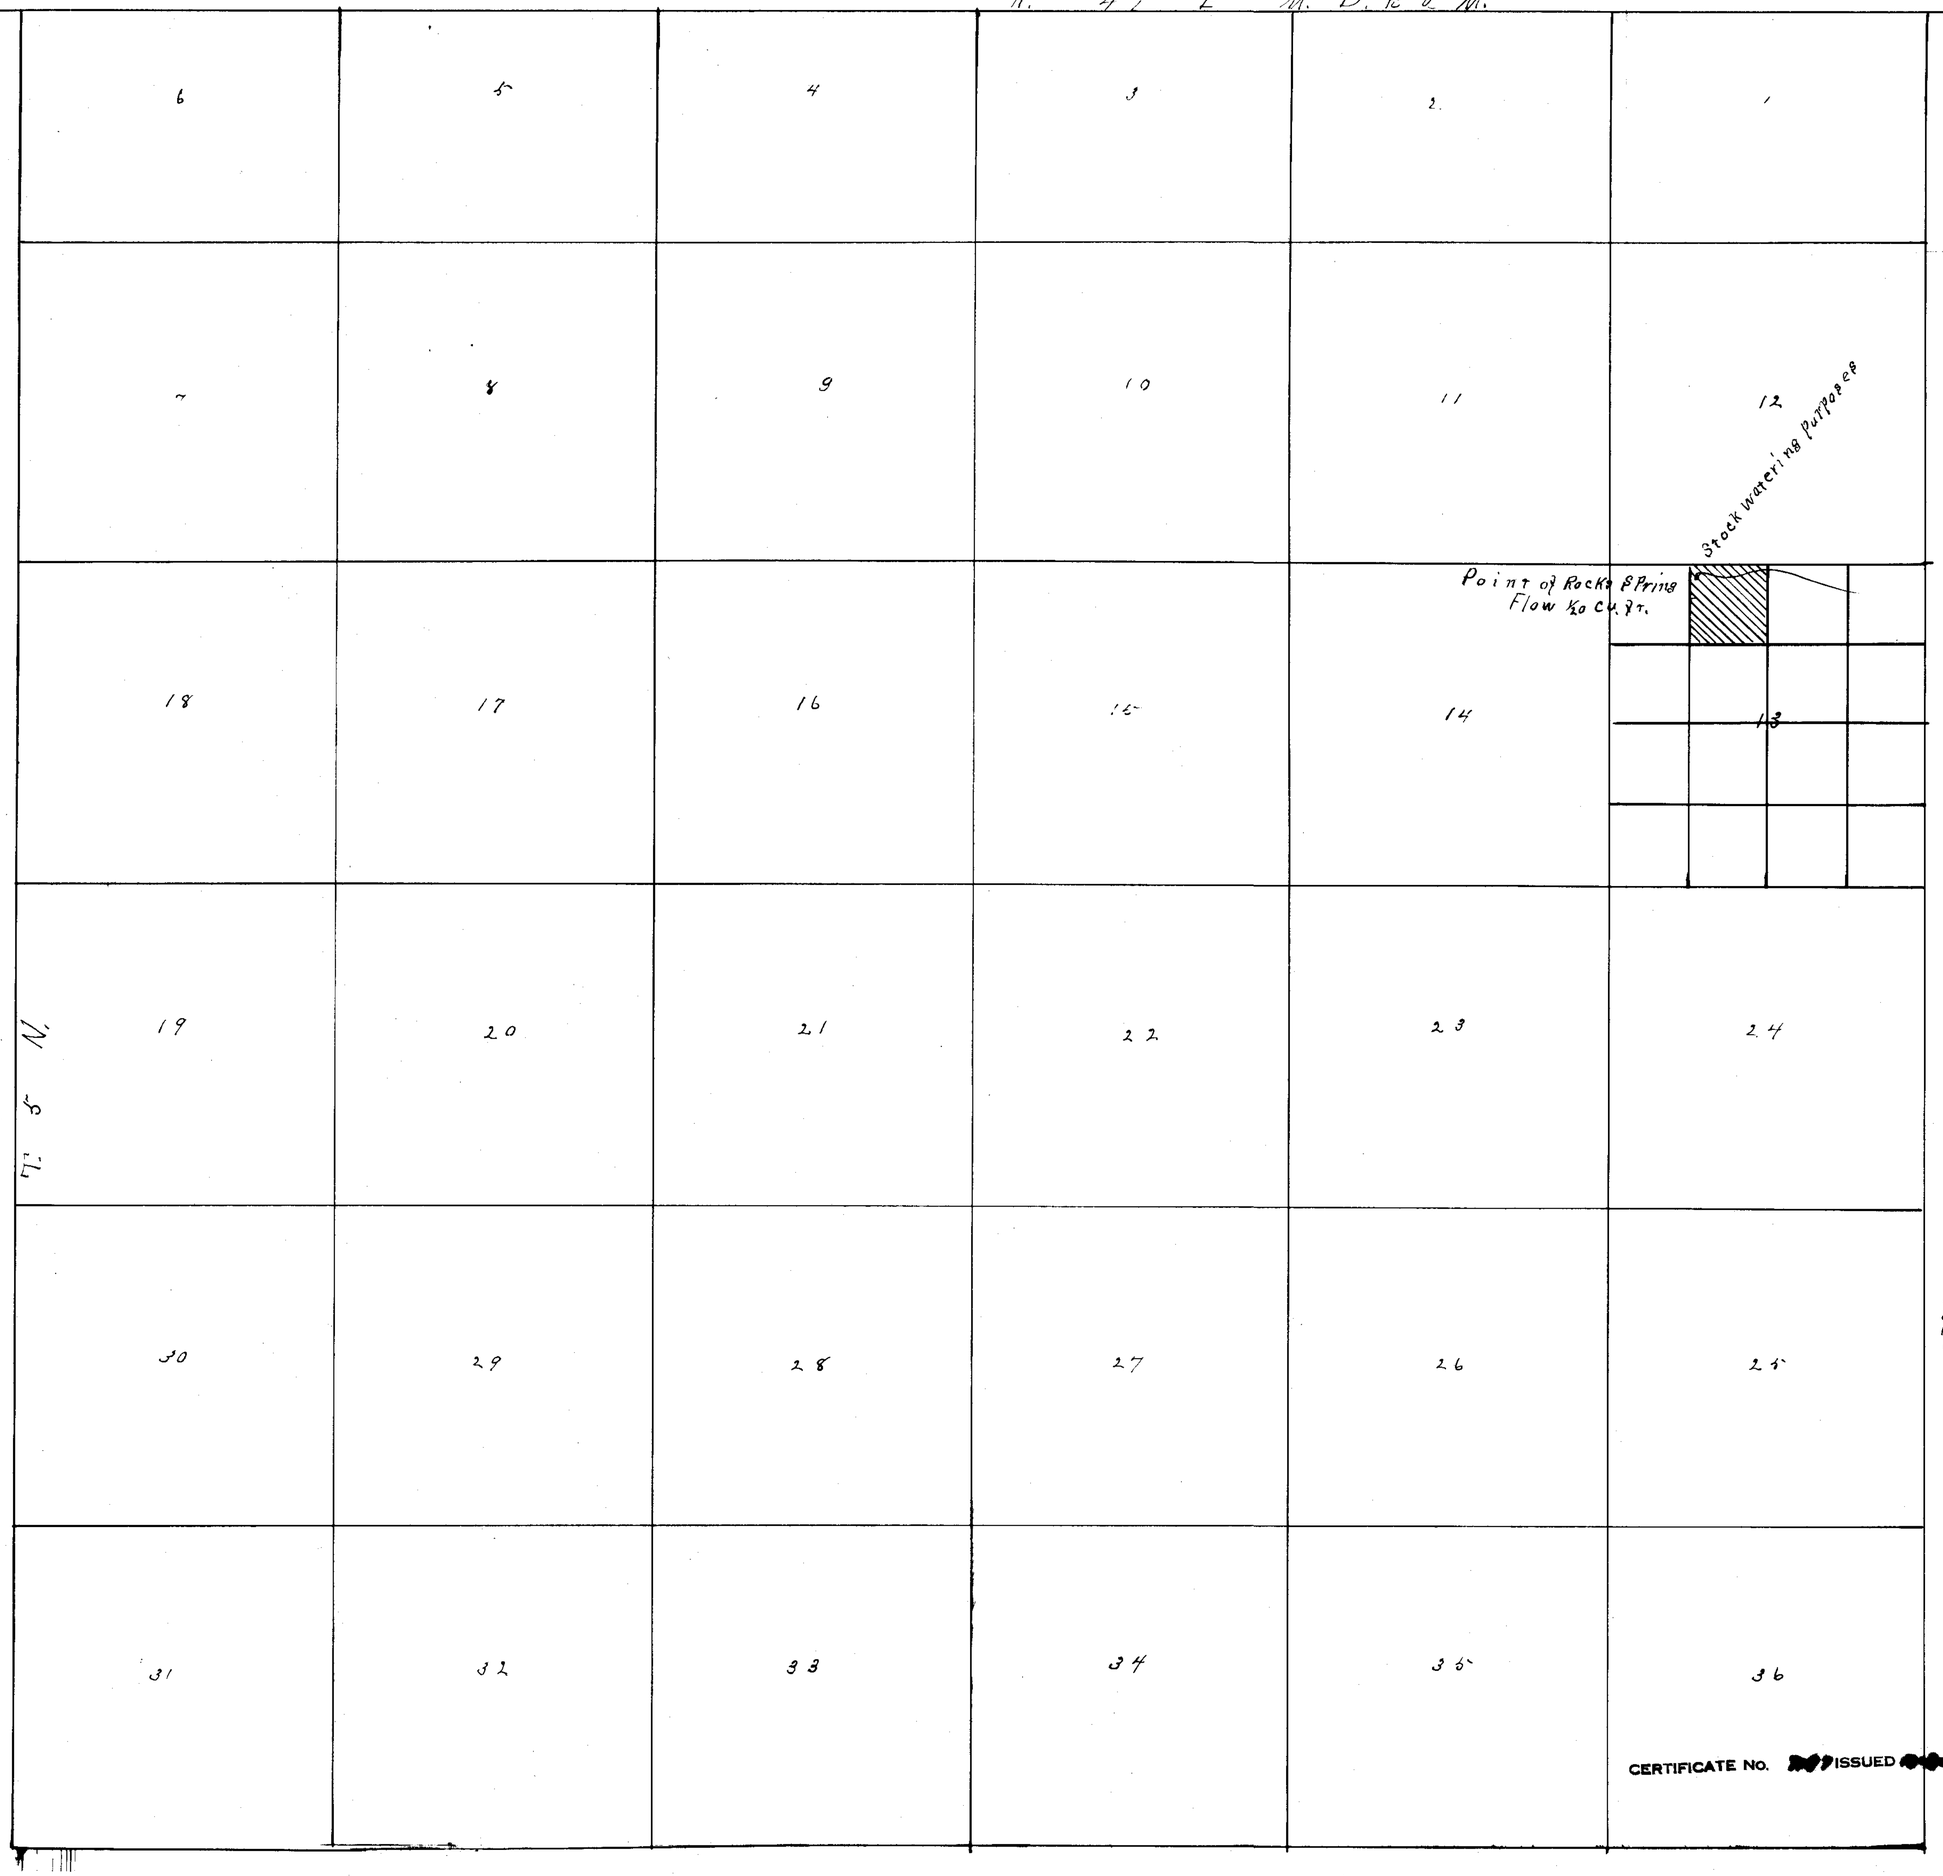

Point of Rocks Spring

Clifford Estate

State of Nev. County of Nye
W. A. Ray being duly sworn, deposes and says that the above map is a true and accurate plat of the lands and waters held and used by Clifford and Clifford (Clifford Estate) as taken from the field notes of a survey made by me completed on the 18th day of March 1918
That the map and survey were made at the instance of Clifford and Clifford (Clifford Est.) owners of said lands and that it truly represents the lands of said Estate

W. A. Ray
Surveyor

Scale 4 inches = 1 Mile

L. E. Glass
County Clerk of Nye County, State of Nevada
[illegible] of the District Court of the [illegible] State of Nevada.
[illegible] Nye.

CERTIFICATE NO. [redacted] ISSUED [redacted]

FILED
MAR 29 [illegible]
STATE [illegible]

4 [illegible]

3/29/18

4317